
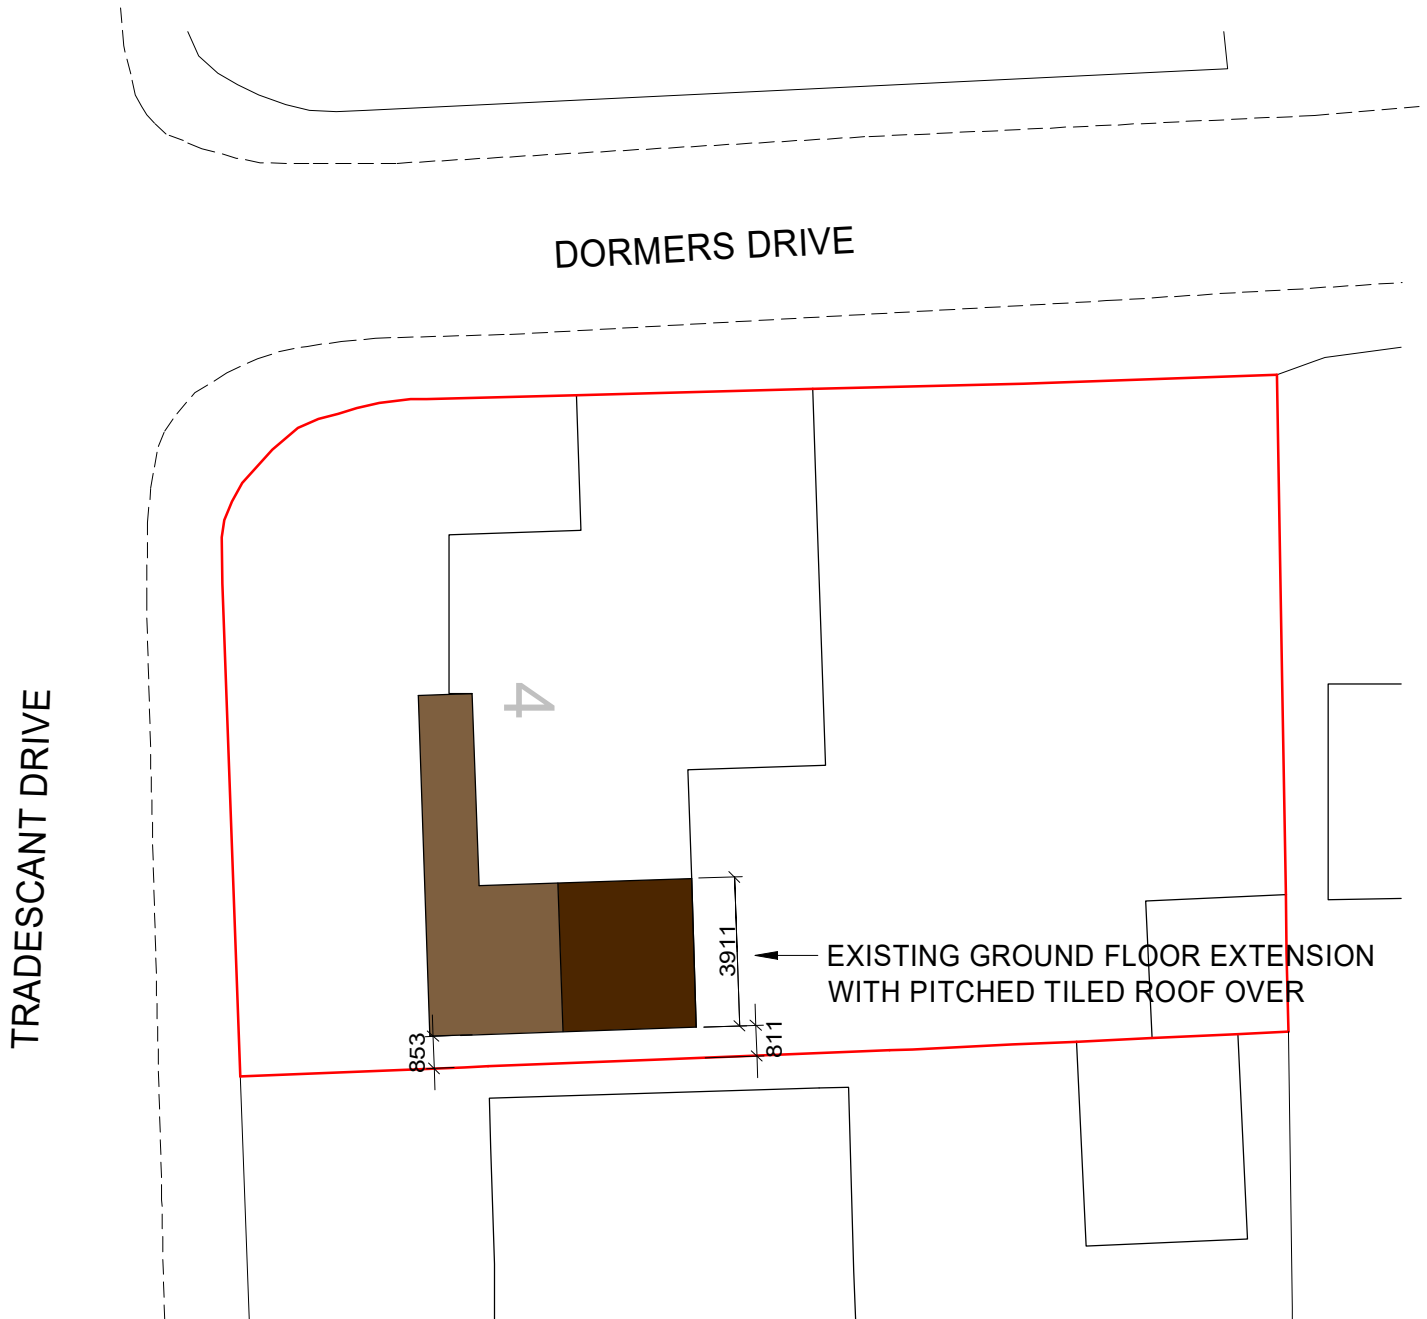
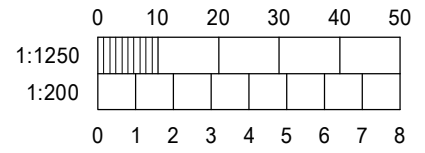


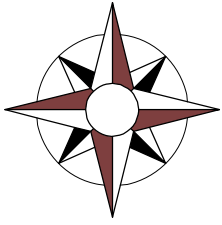

EXISTING BLOCK PLAN

4 TRADESCANT DRIVE
MEOPHAM
KENT
DA13 0EE

SCALE 1:200 @ A4
DRG No: BLOCPLAN/01/A
MAY 2023