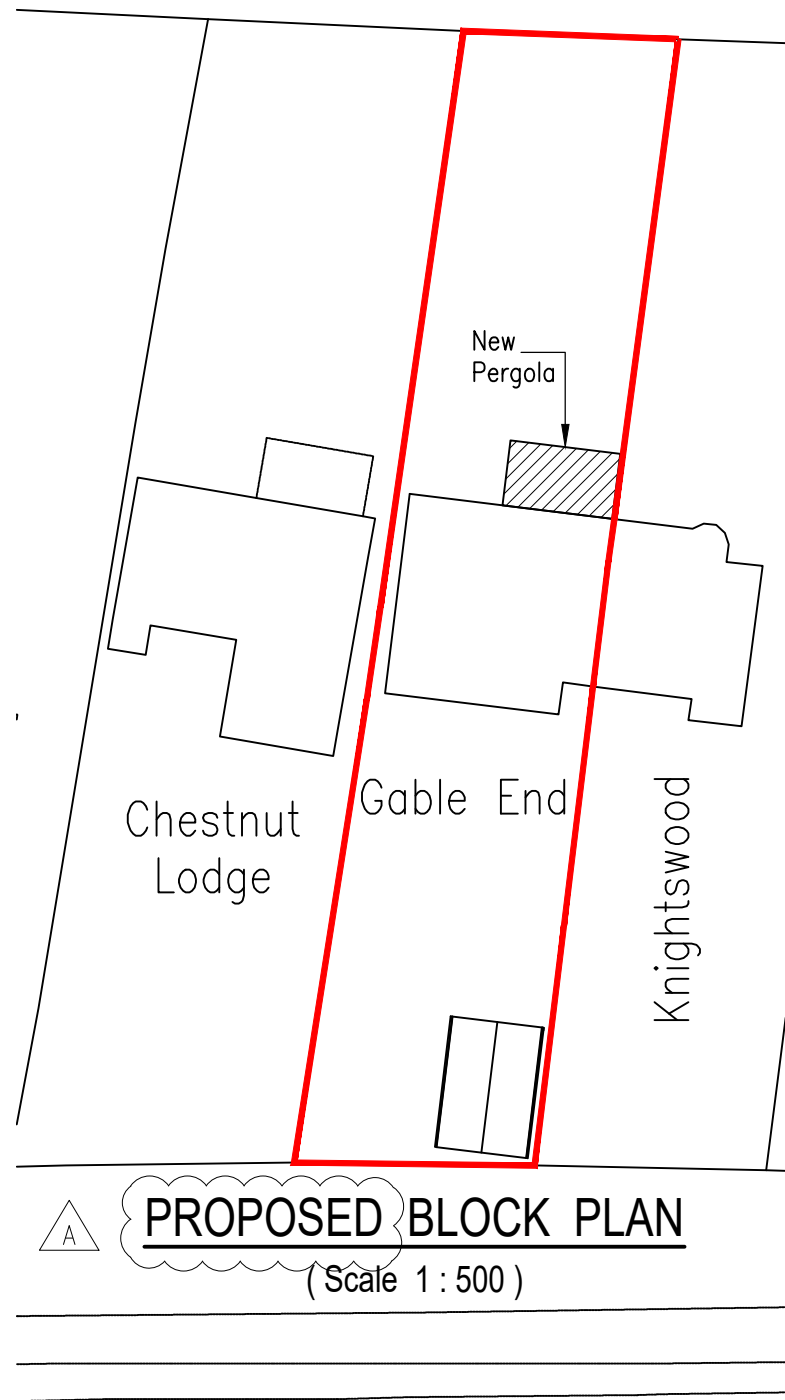
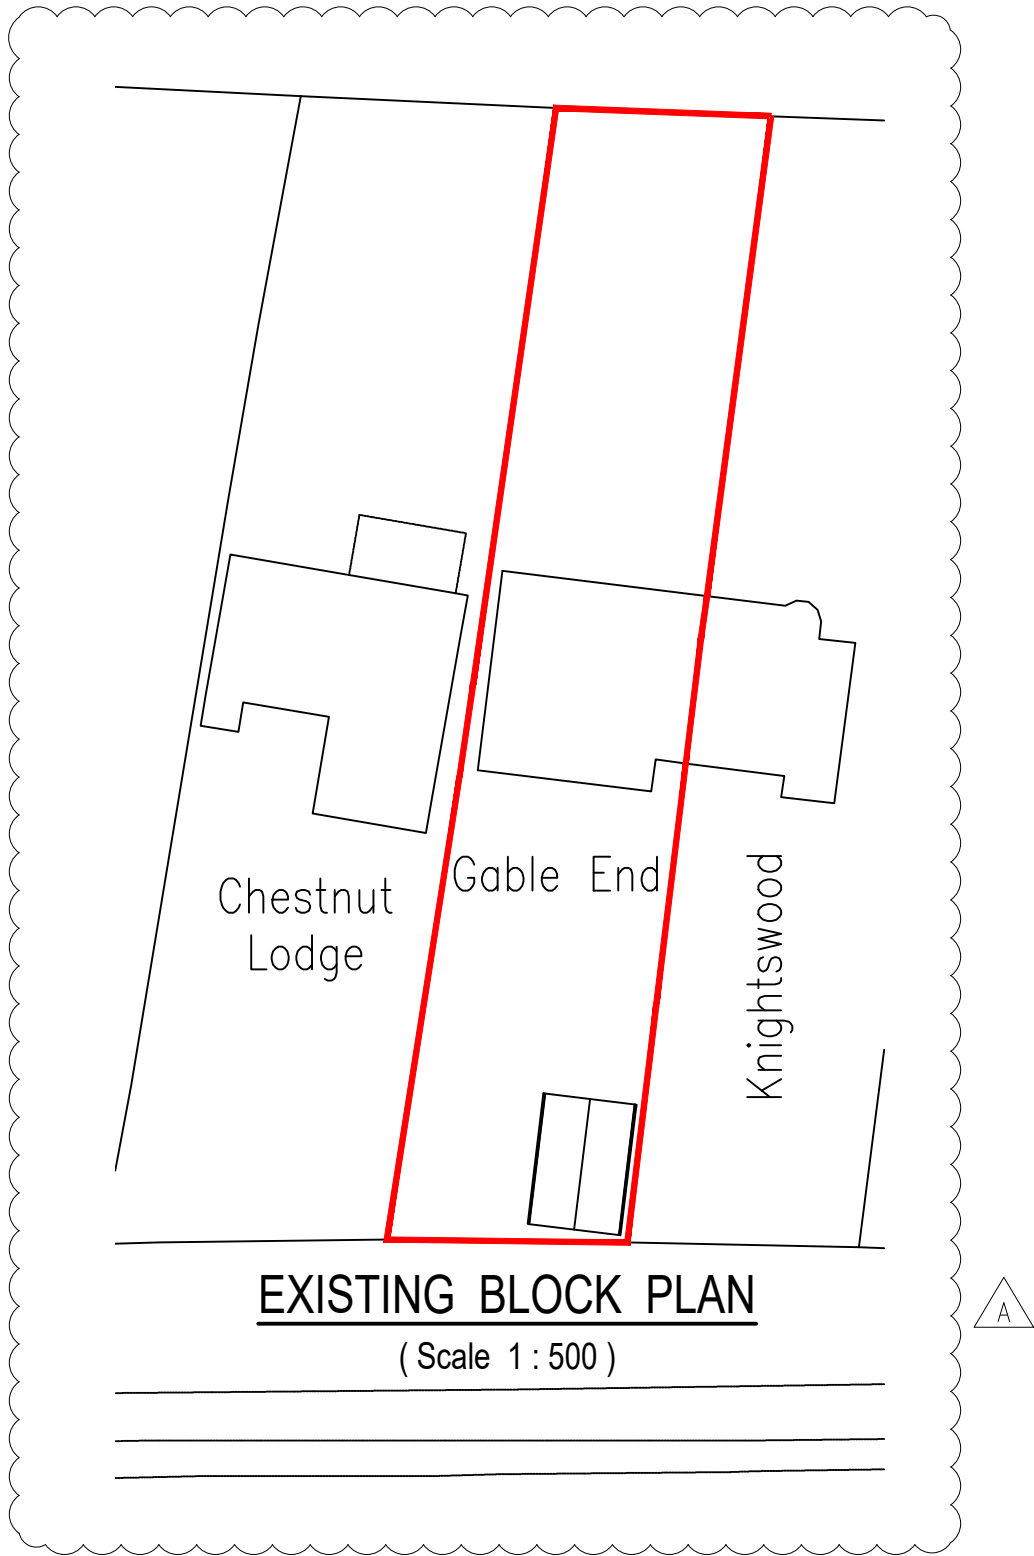


Revisions	Notes	Client:	Project:	HEMHURST TECHNICAL SERVICES LIMITED			
A Existing Block Plan added.	(22-05-23)	1. This drawing is copyright and should not be reproduced without written permission. 2. This drawing is issued by 'Hemhurst Technical Services Ltd.' subject to the condition that it is not copied, reproduced or distributed either in whole, or in part, or used in anyway detrimental to 'Hemhurst Technical Services Ltds' interests. 3. This drawing is to be read in conjunction with drawing number HHL/629-20.	Mr. & Mrs. M. Sandall, Gable End, Watling Street, Rochester, Kent, ME20 3UQ.	Rear Covered Pergola	22, Nursery Avenue, Bexleyheath, Kent, DA7 4JZ. Tel: 020 8304 5520 e-mail: mail@hemhurst-ts.co.uk		
		Drawing: Block Plan		Drawn: S. Quigley A.C.I.O.B.	Date: May 2023	Drawing No. HHL/629-21	Rev. A
				Scale: 1:500 @ A3			