


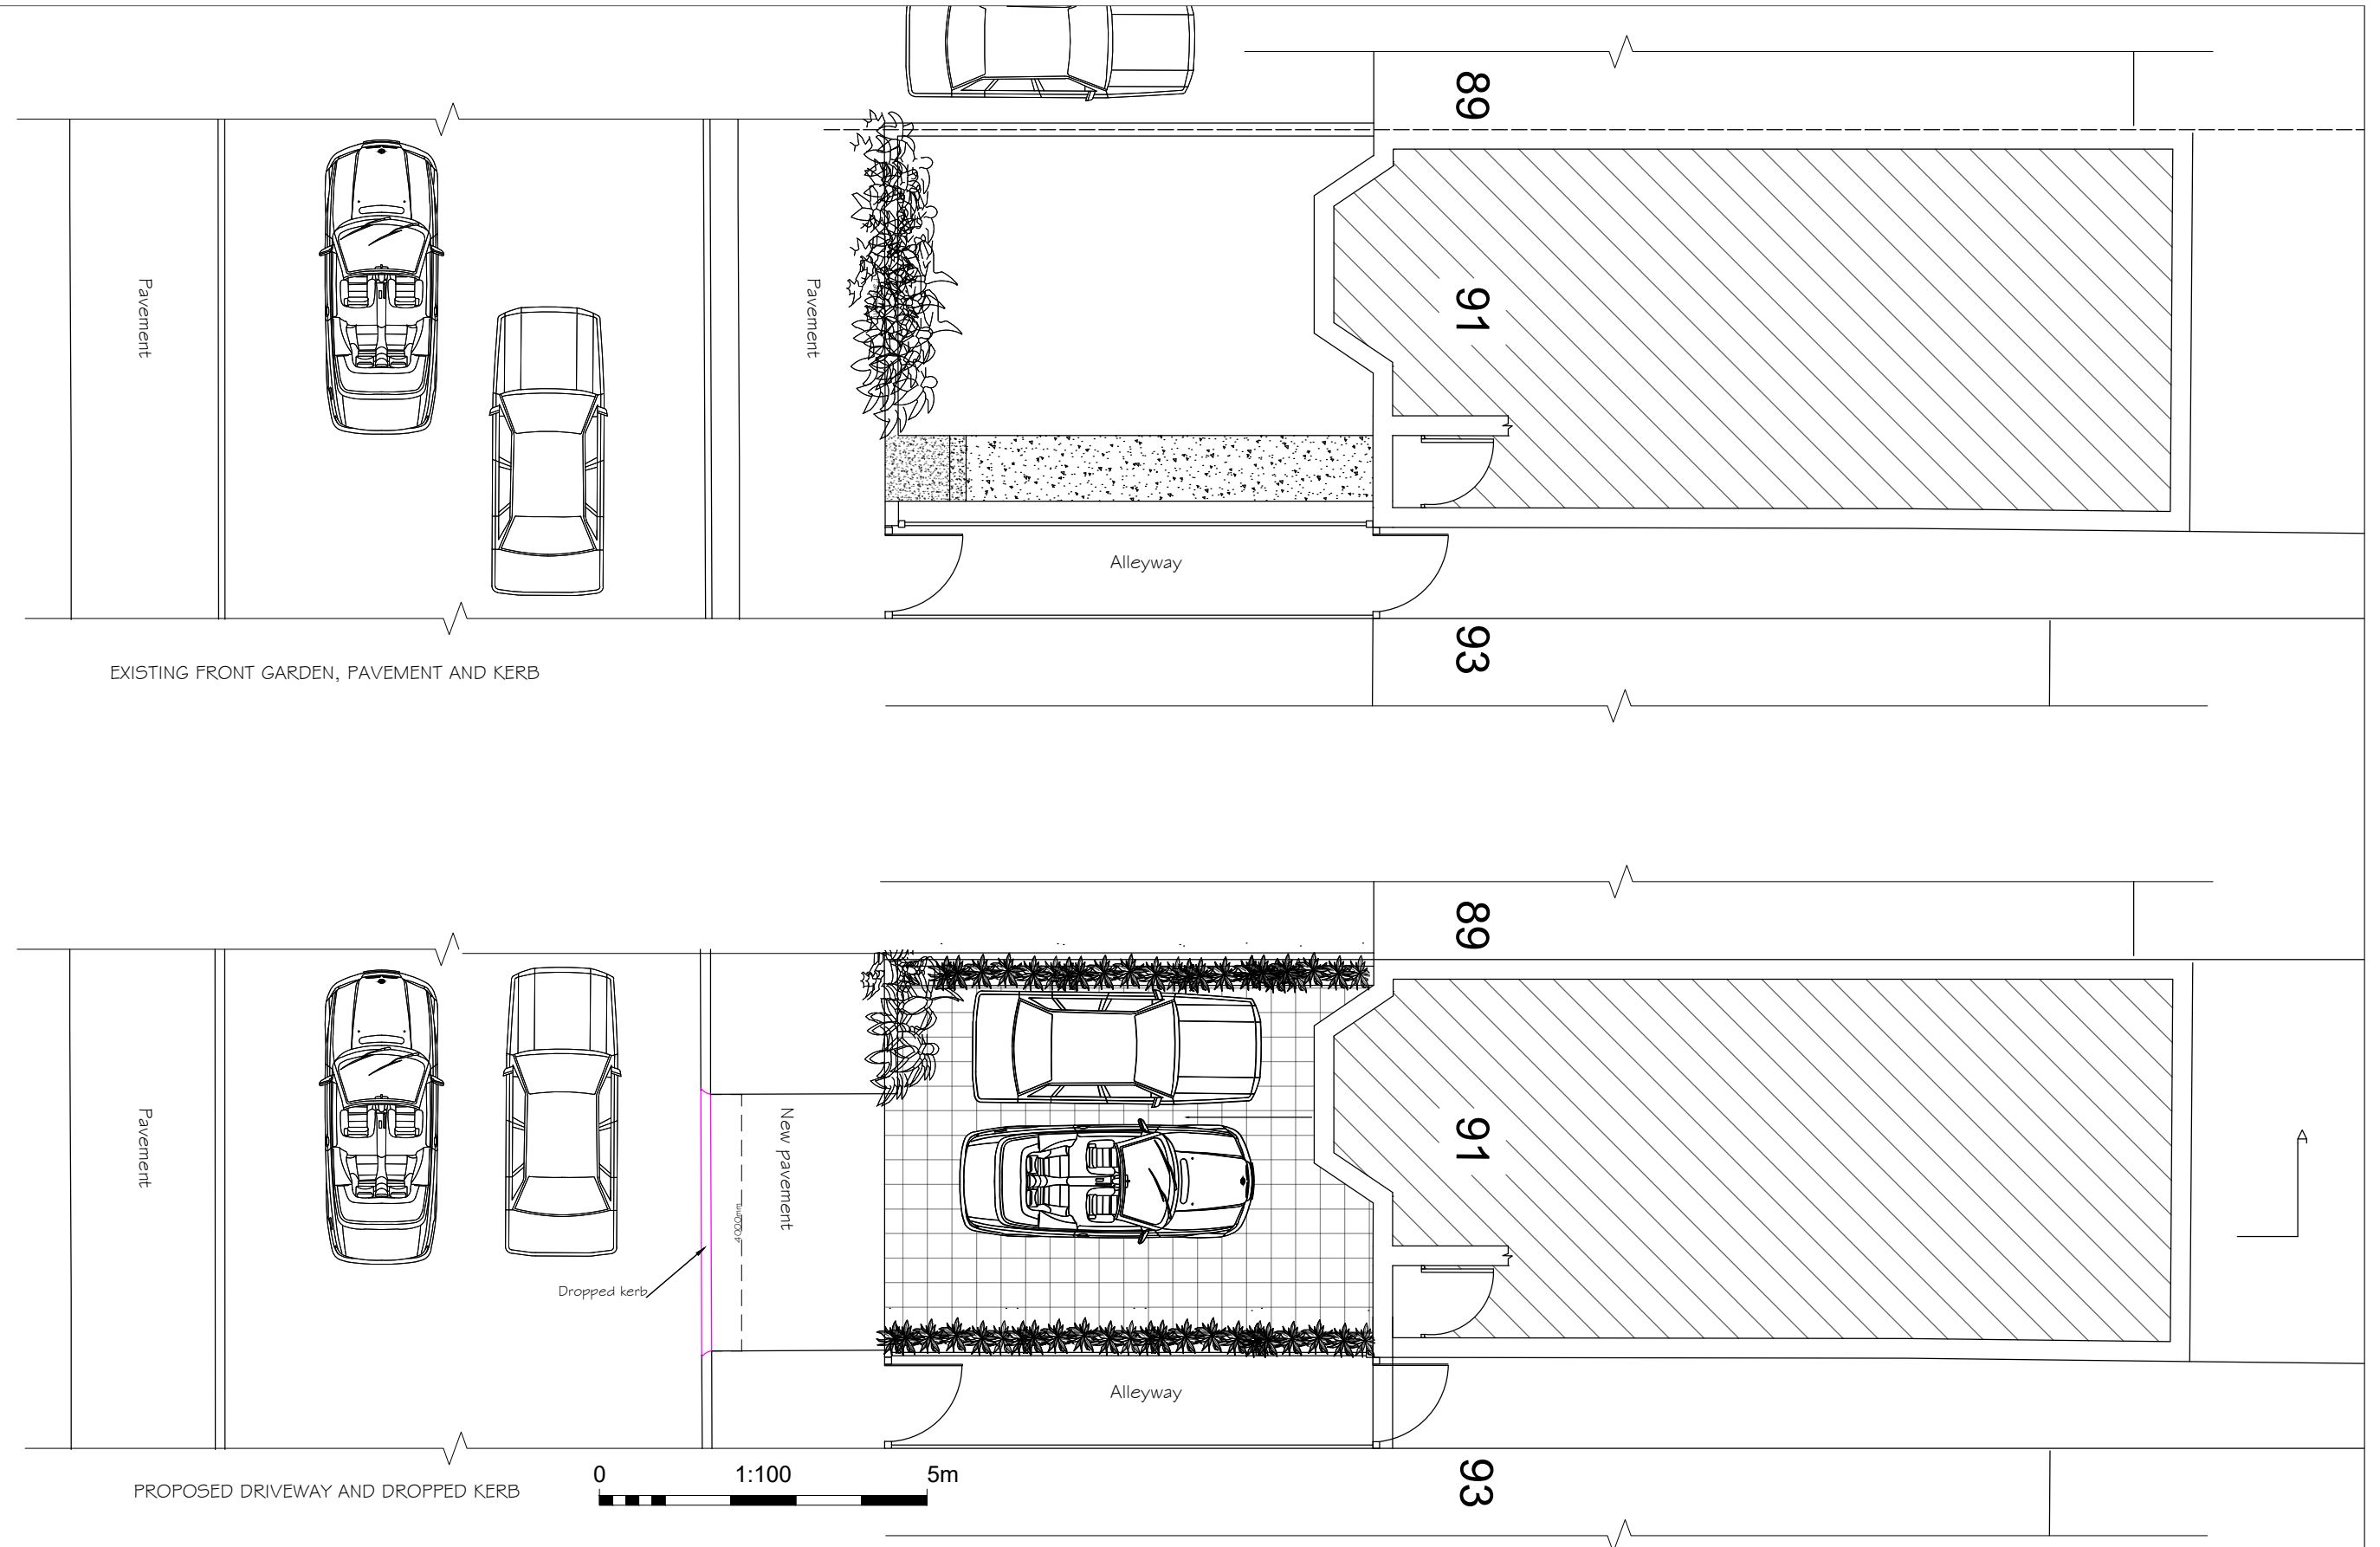

PROPERTY ADDRESS
91 Central Avenue
DA12 5AW

DATE: 15/05/2023
SCALE: 1:100@A3
SHEET NO: 3

DRAWN BY:
SAM Design and Build Ltd
2 Heigham Road, Imperial Office
London E6 2JG
www.samdesignandbuild.co.uk
info@samdesignandbuild.co.uk
Phone: 07574313912

