





This drawing is protected by copyright and must not be copied or reproduced without the written consent of Graham Simpkin Planning. All dimensions and sizes to be checked on site. North points are indicative. ©

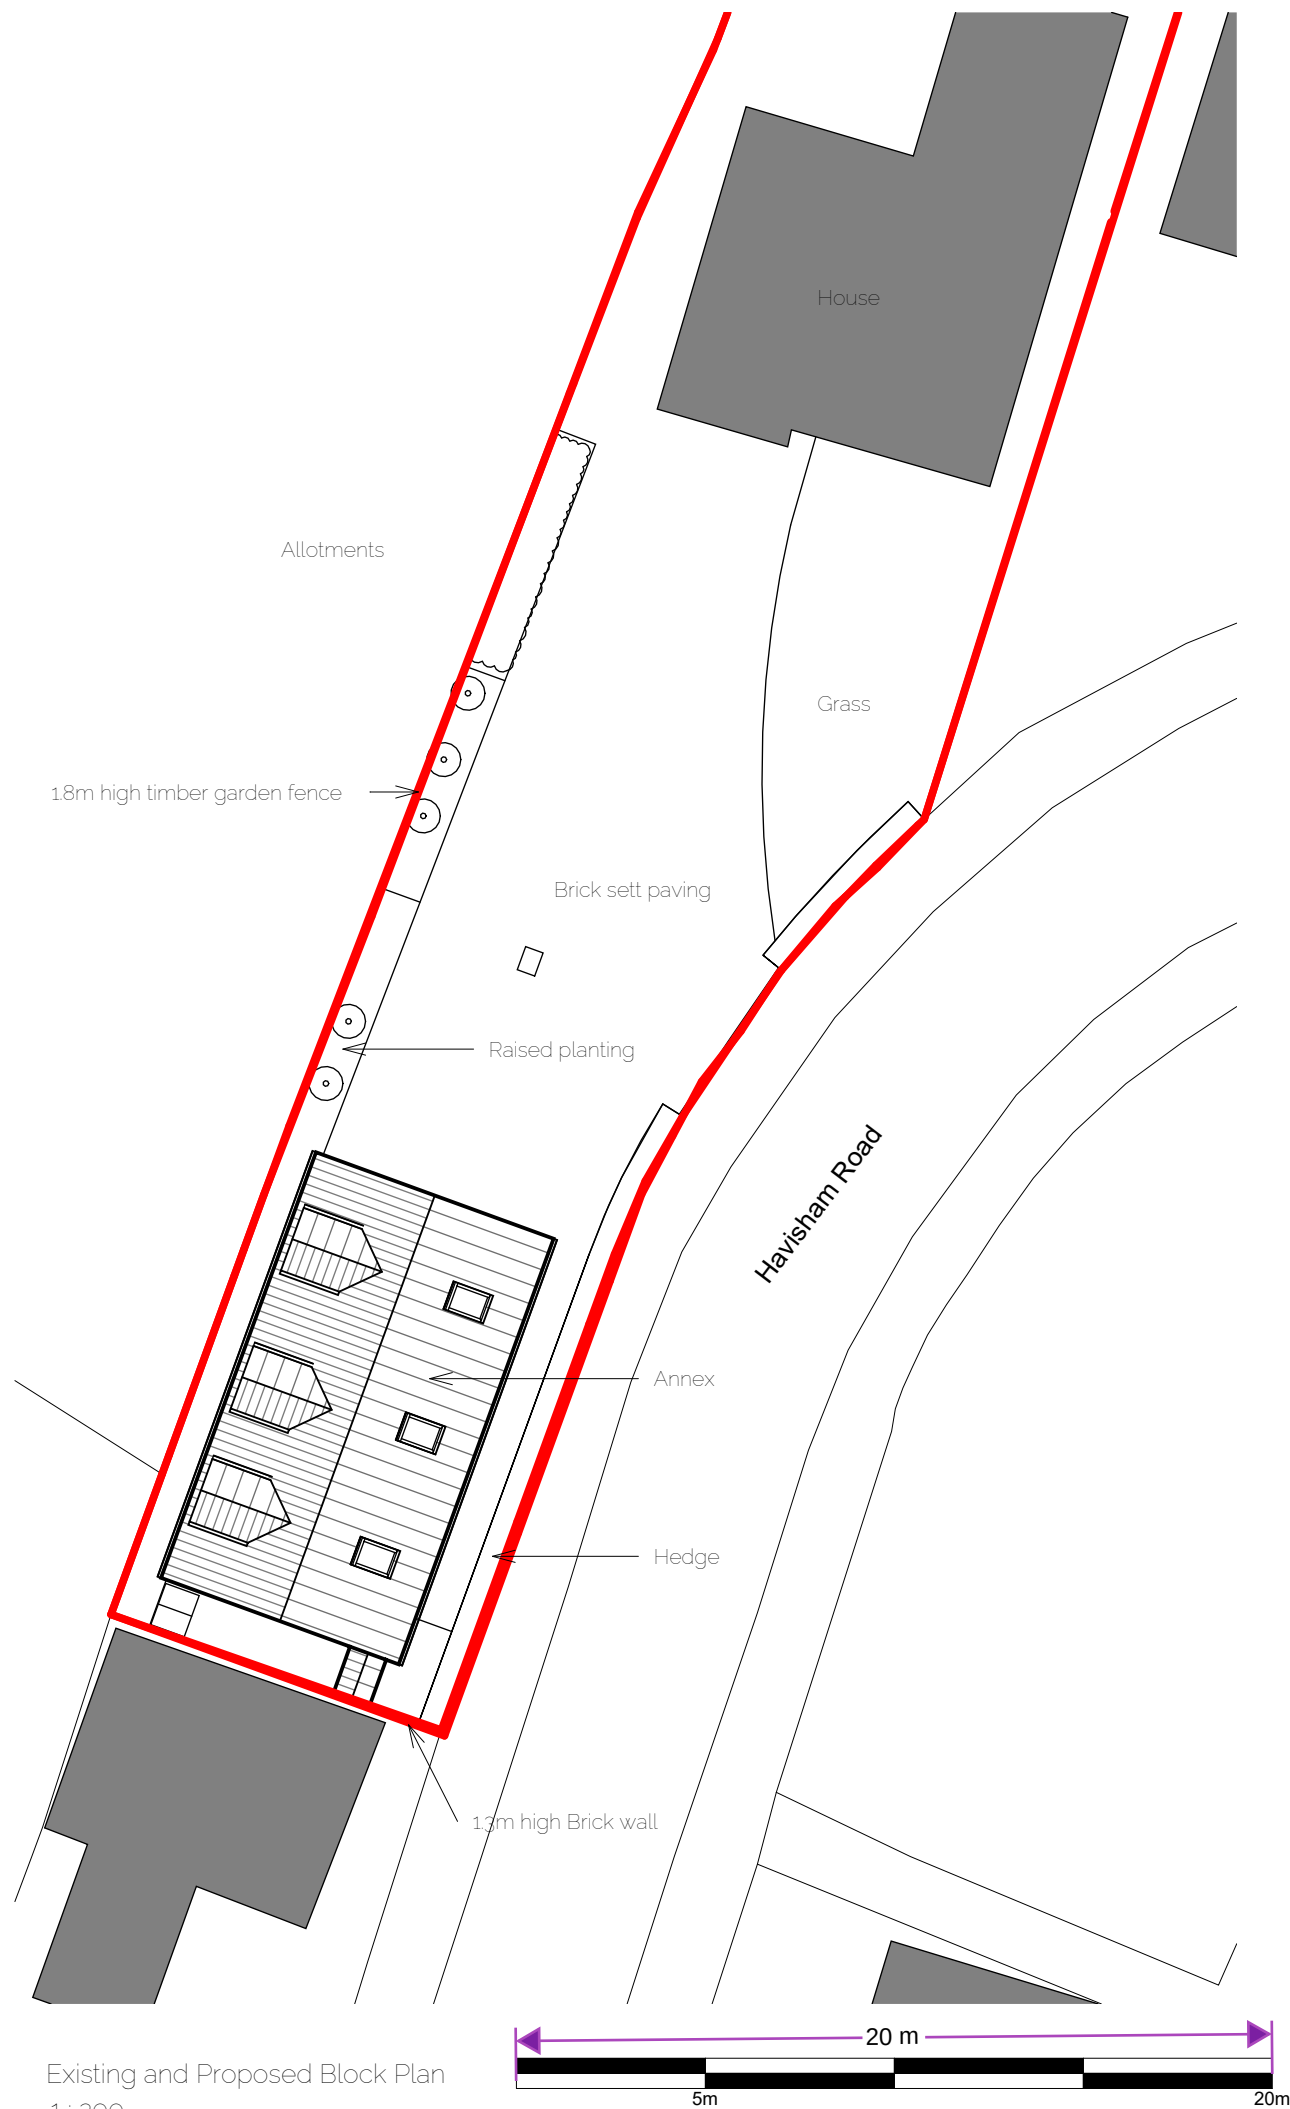

Ordnance Survey, (c) Crown Copyright 2025. All rights reserved. Licence number 100022432


Site Location Plan
1: 1250

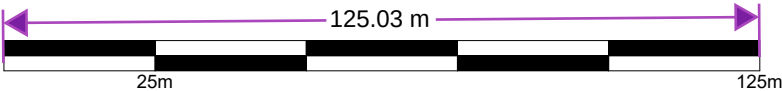

GSP
Graham Simpkin Planning

2 The Parade, Ash Road, Hartley
Longfield, Kent DA3 8BG
Tel: 01474 703705
www.gsplanning.uk
Email: office@gsplanning.uk

Project Title		Job No
3 Havisham Road, Gravesend, DA12 4UW		4437
Drawing Title	Drawing No	Revision
Site Location and Existing & Proposed Block Plan	100	
Date	Drawn by	Checked by
18/07/25	DA	SC
Scale @ A3	Note	
As indicated	Site Area (within red Line): 755m ²	

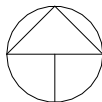

No changes proposed. Application for removal of restrictive occupancy condition only