



EXISTING

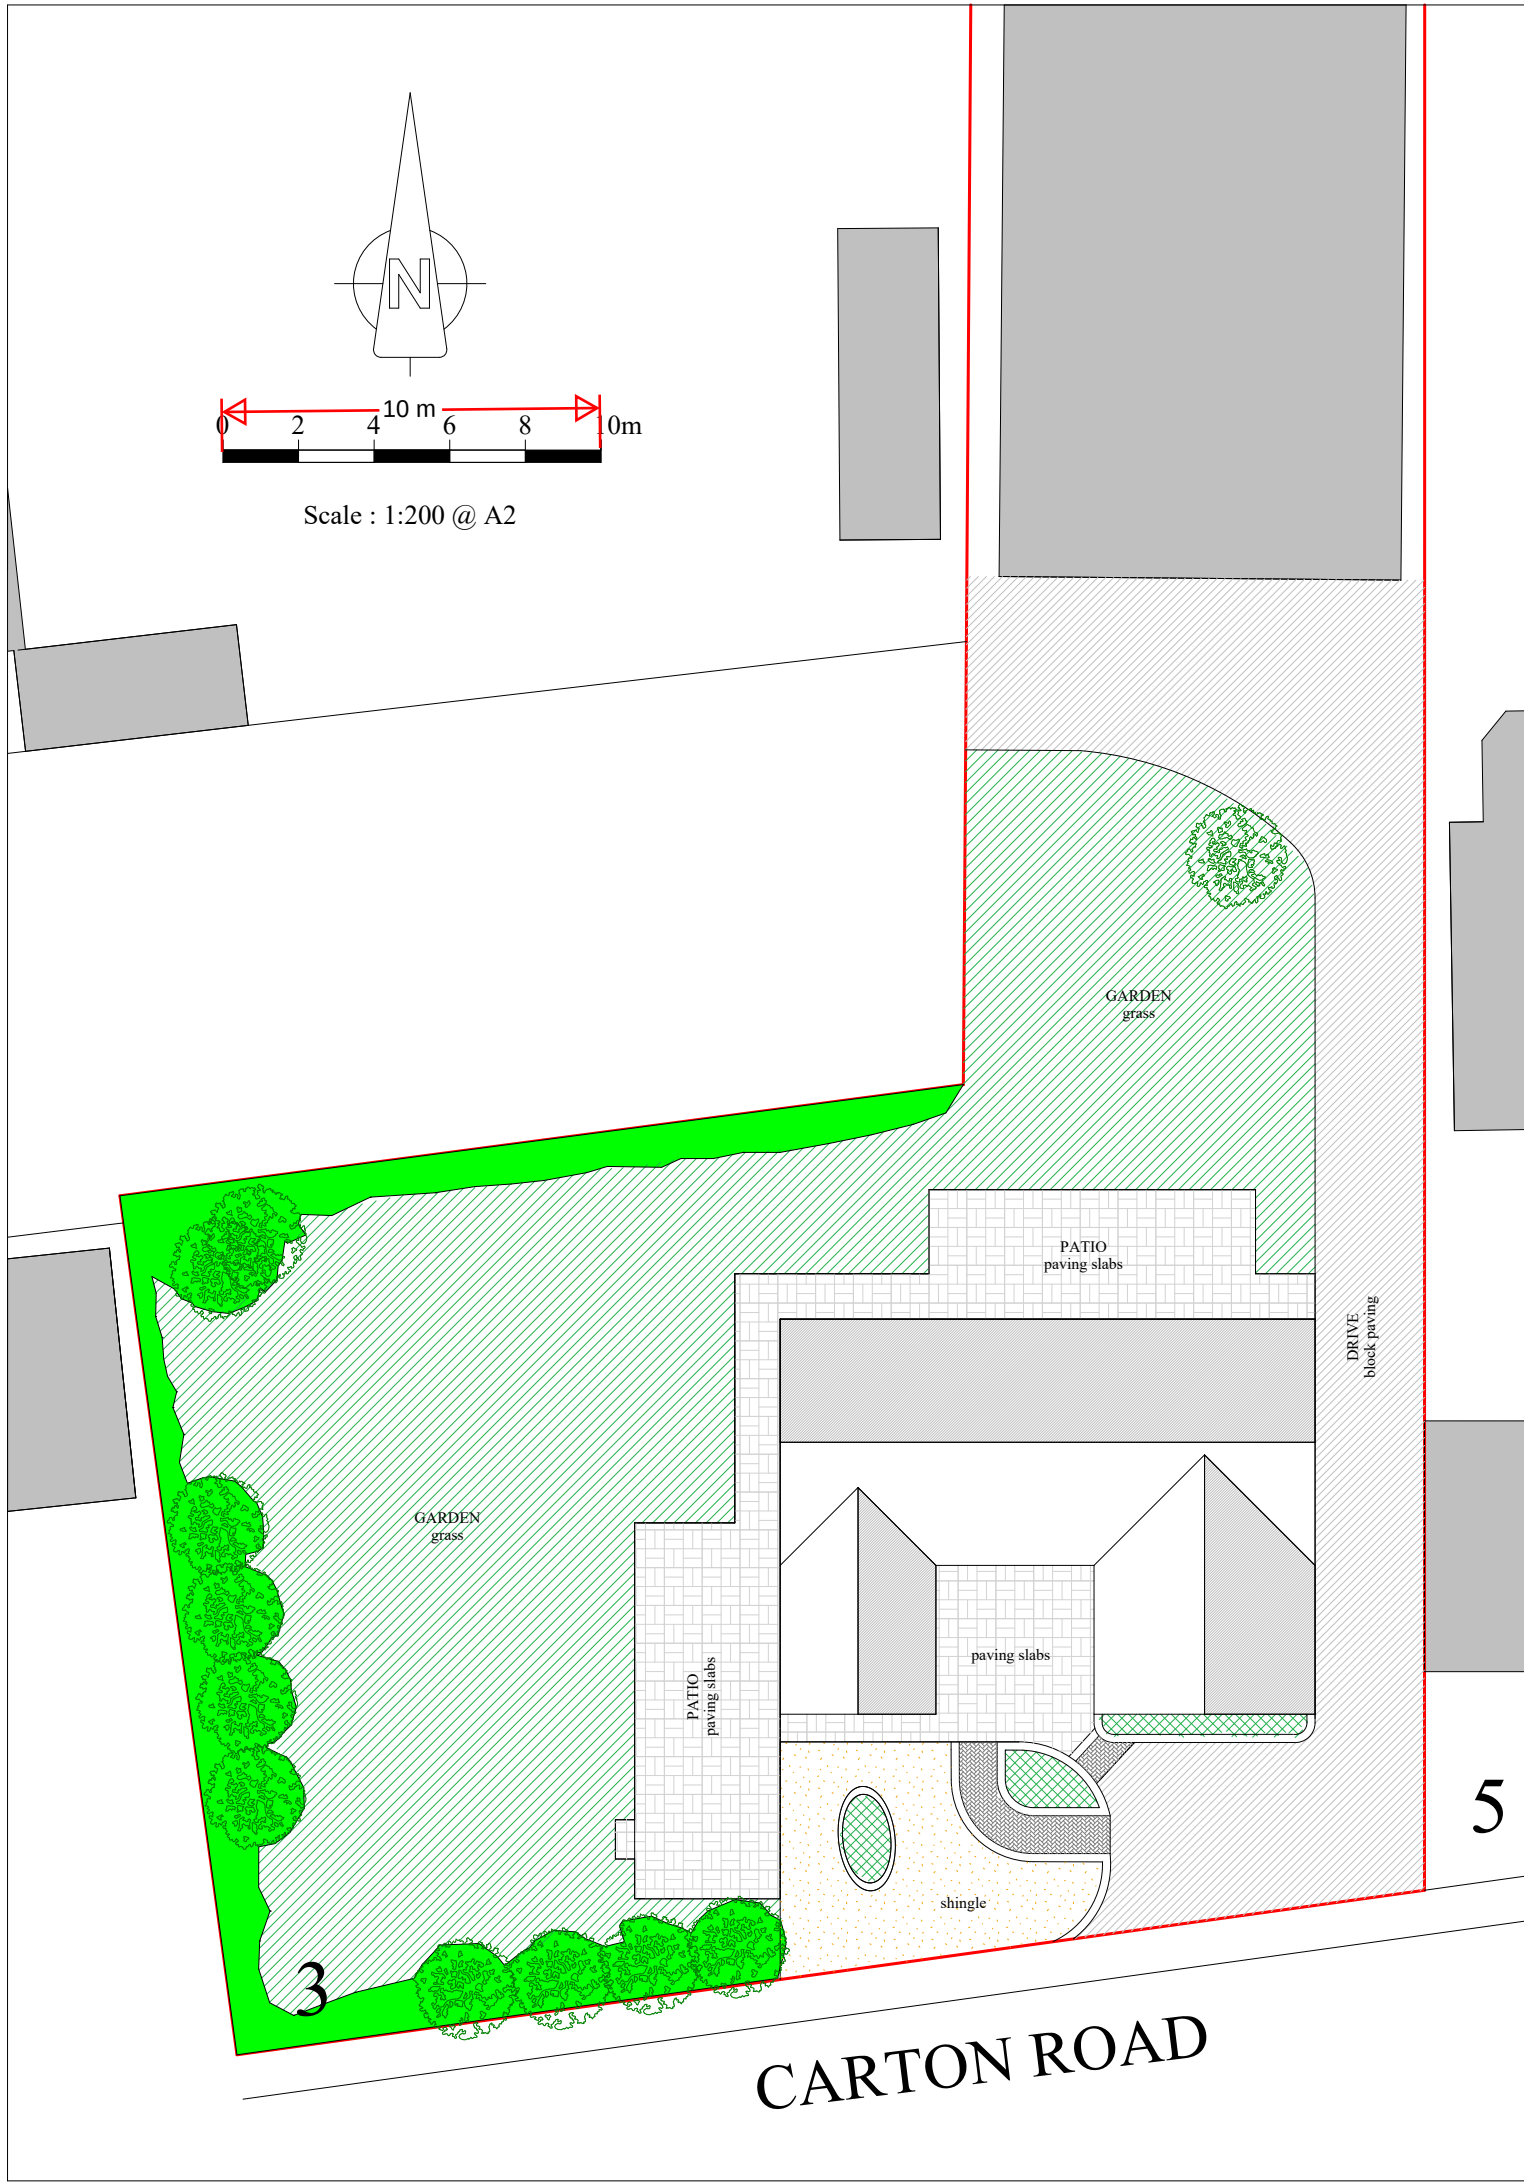

PROPOSED

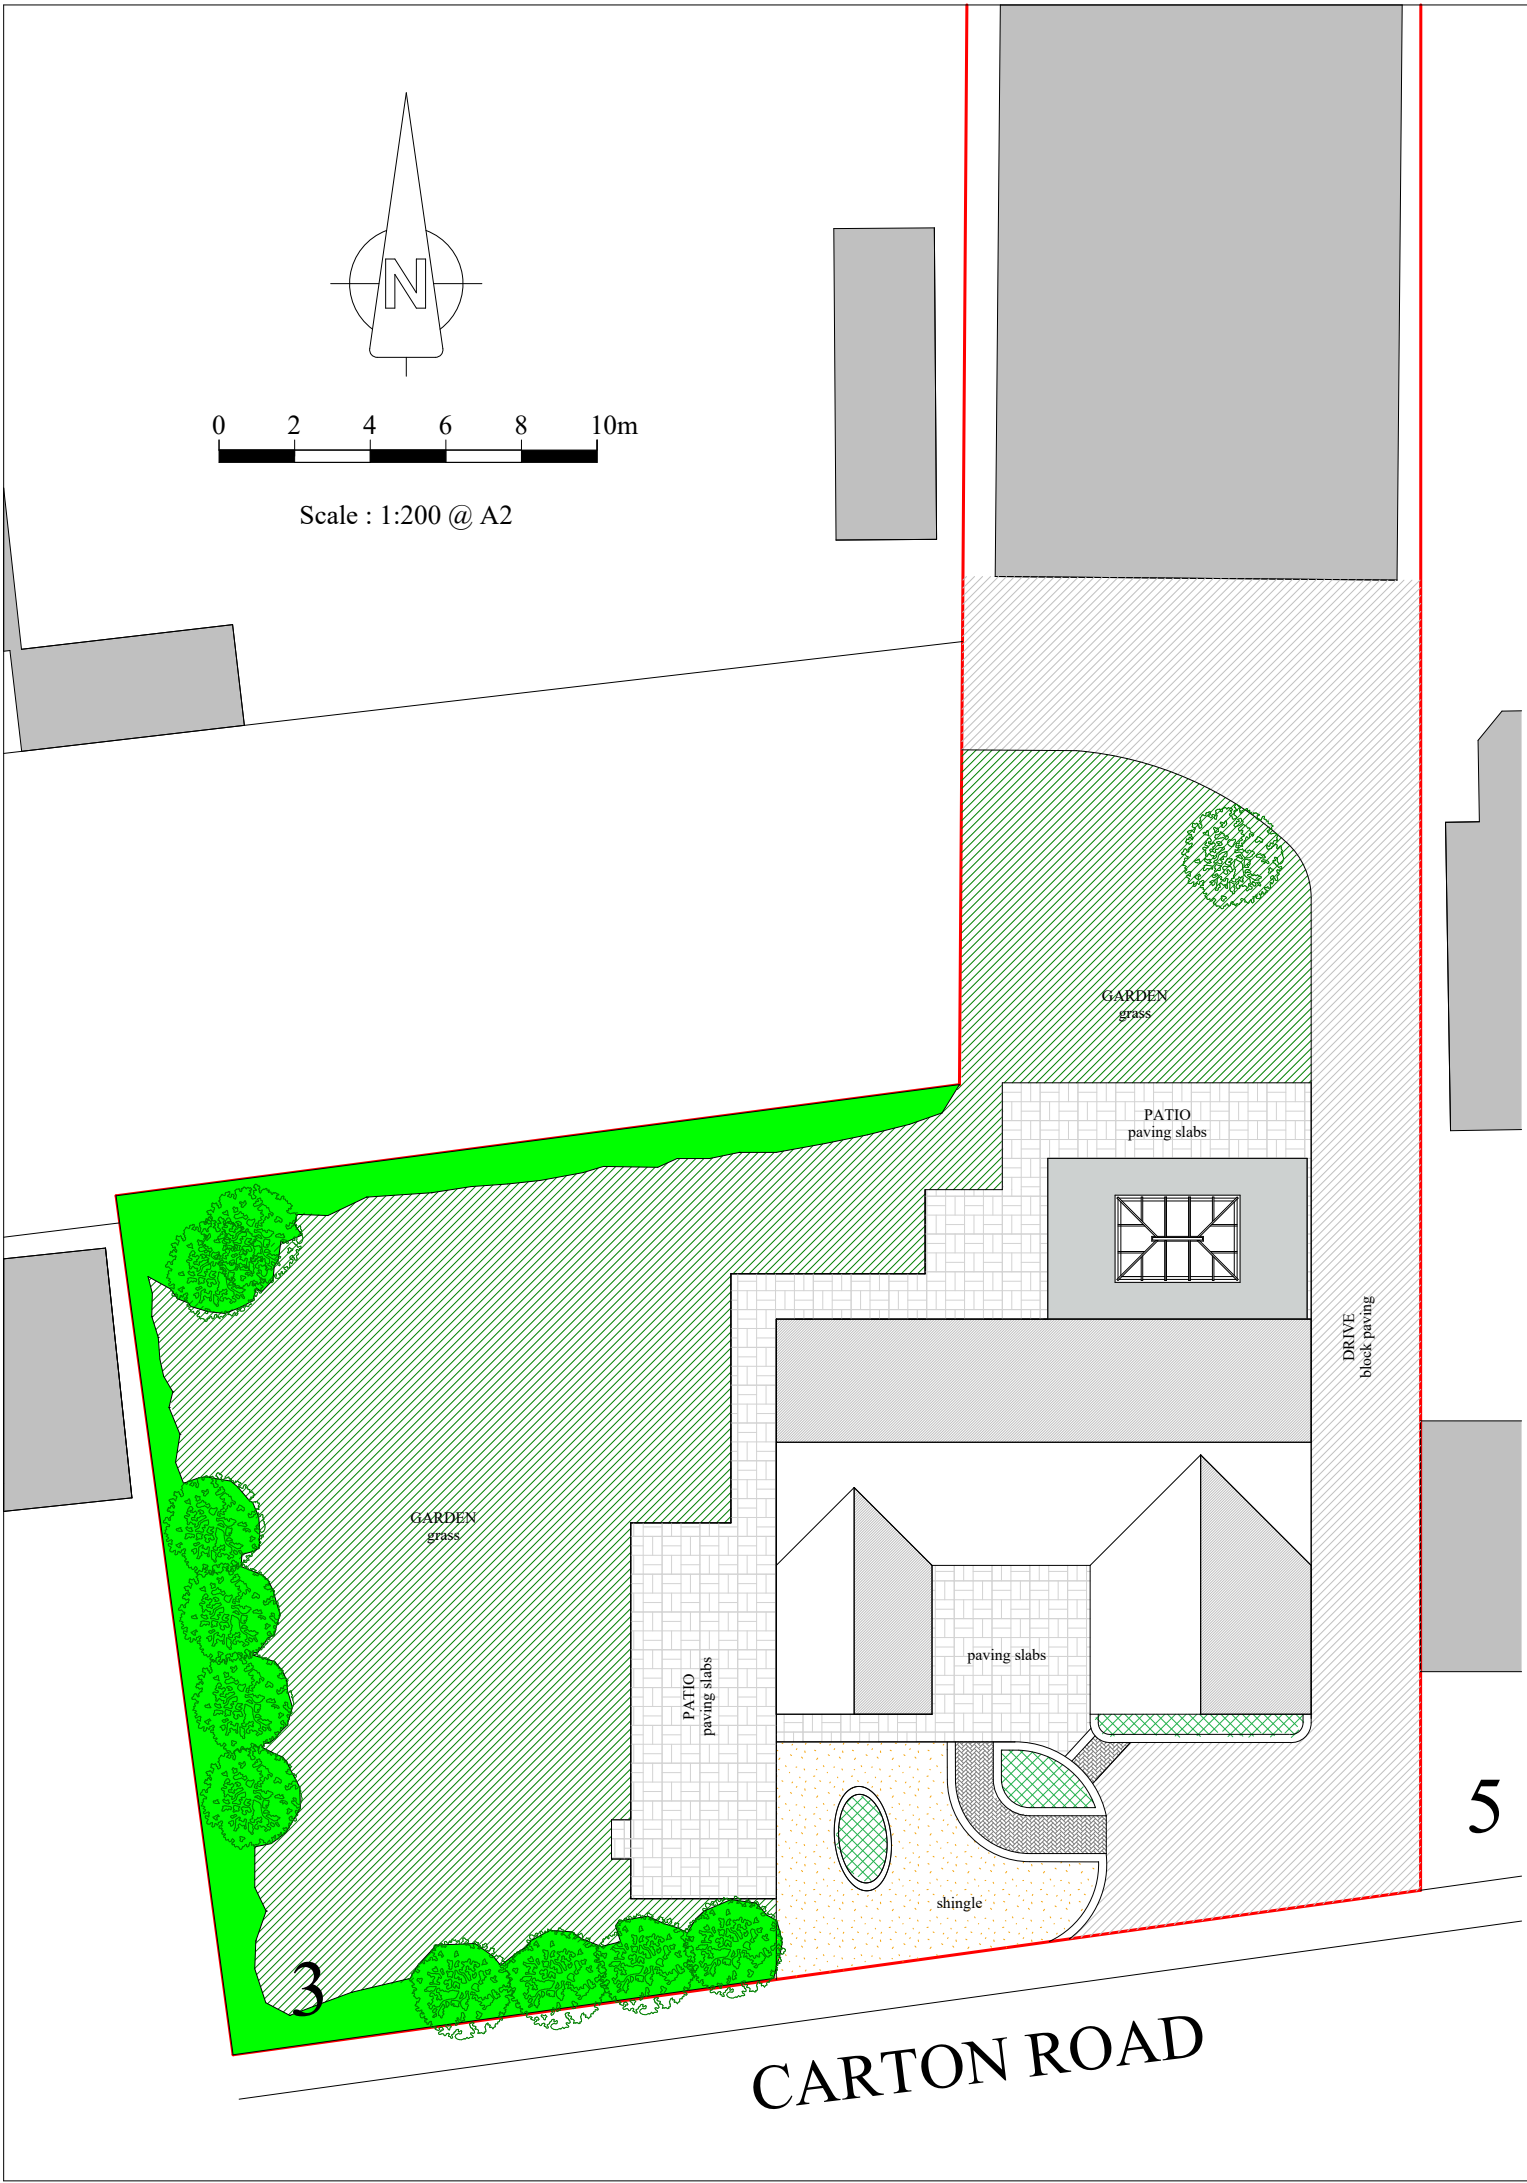

**ARCHITECTURAL
DESIGNS**
michael tamsett

Project Rear Extension

3 Carton Road
Higham

Drawing Title
Block Plans

Client
Mr & Mrs S Atherton

Drawing No. 25/4371

Date September 2025

Drawn by Michael Tamsett

Page Size - A2

Scale 1:200

10000 mm

m.tamsett@hotmail.co.uk
01795 554650