



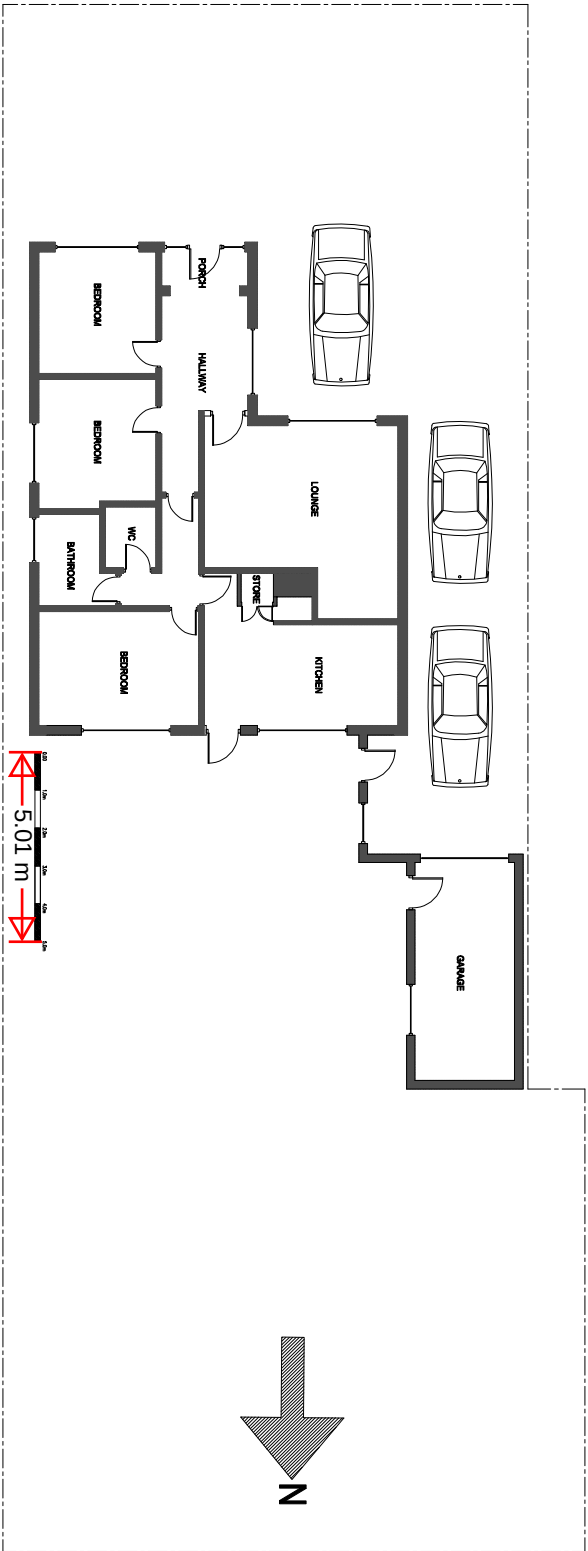

EXISTING BLOCK PLAN

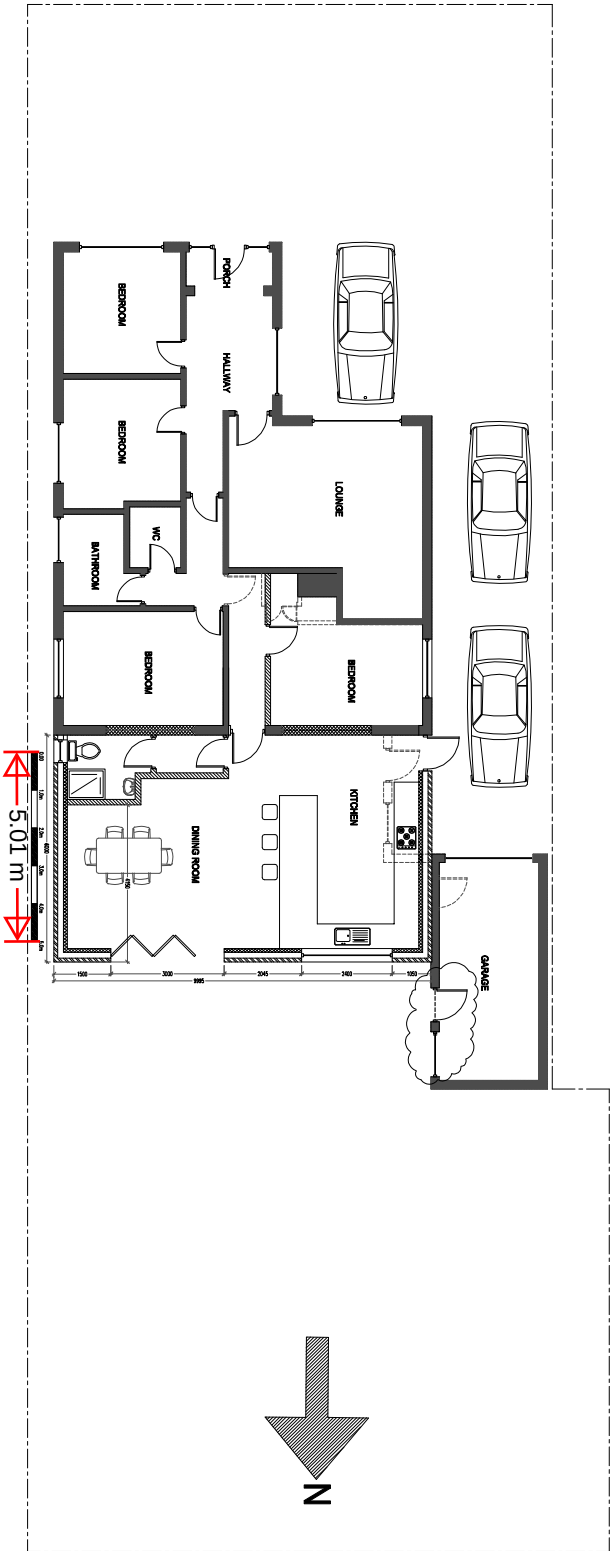

PROPOSED BLOCK PLAN

Client		Drawing Title		Drawing No.		Revision	
Mr Singh		EXISTING AND PROPOSED BLOCK PLANS		2501-030		01	
45 Tennyson Walk				Scale 1:200@A3		Date June 25	
Gravesend				Computer File No.		Project No.	
Kent				Drawn By Raj Bhatti		Checked By	
DA11 8LB				Coordinated By		Approved By	
				Garage door and window relocated			
				RB		01	
				Initial		Rev	
						Date	
						Sept 2025	