
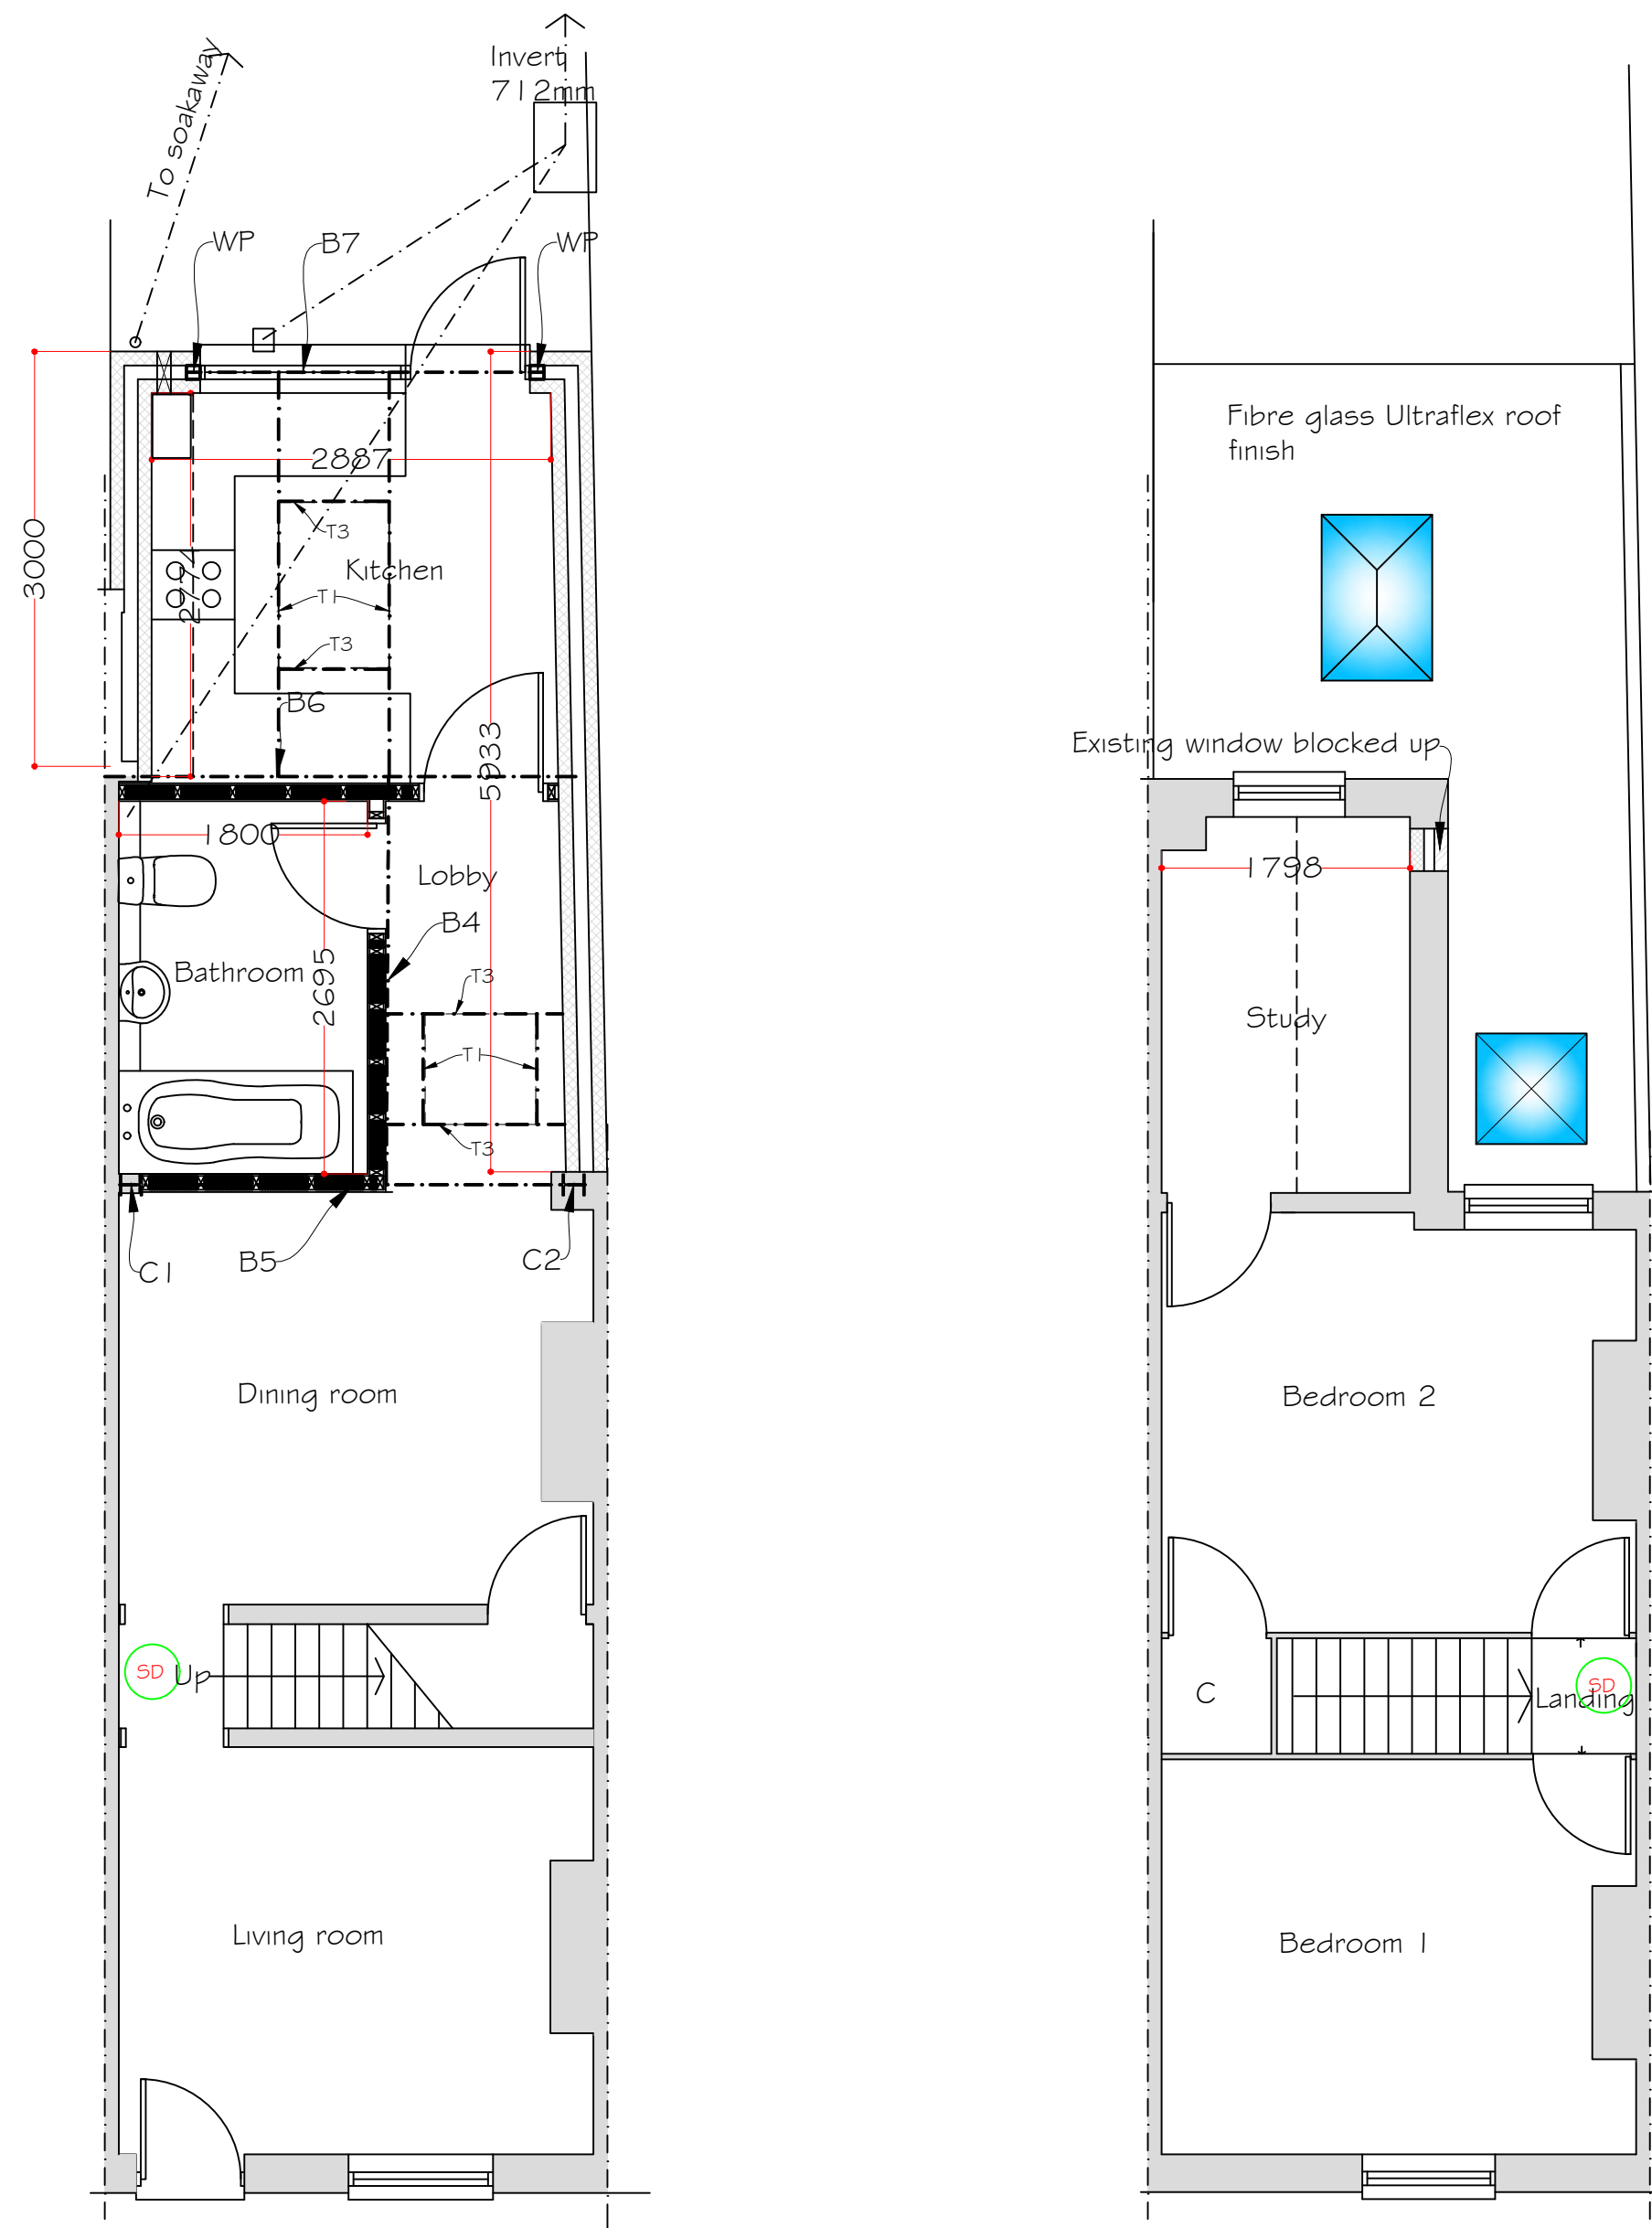
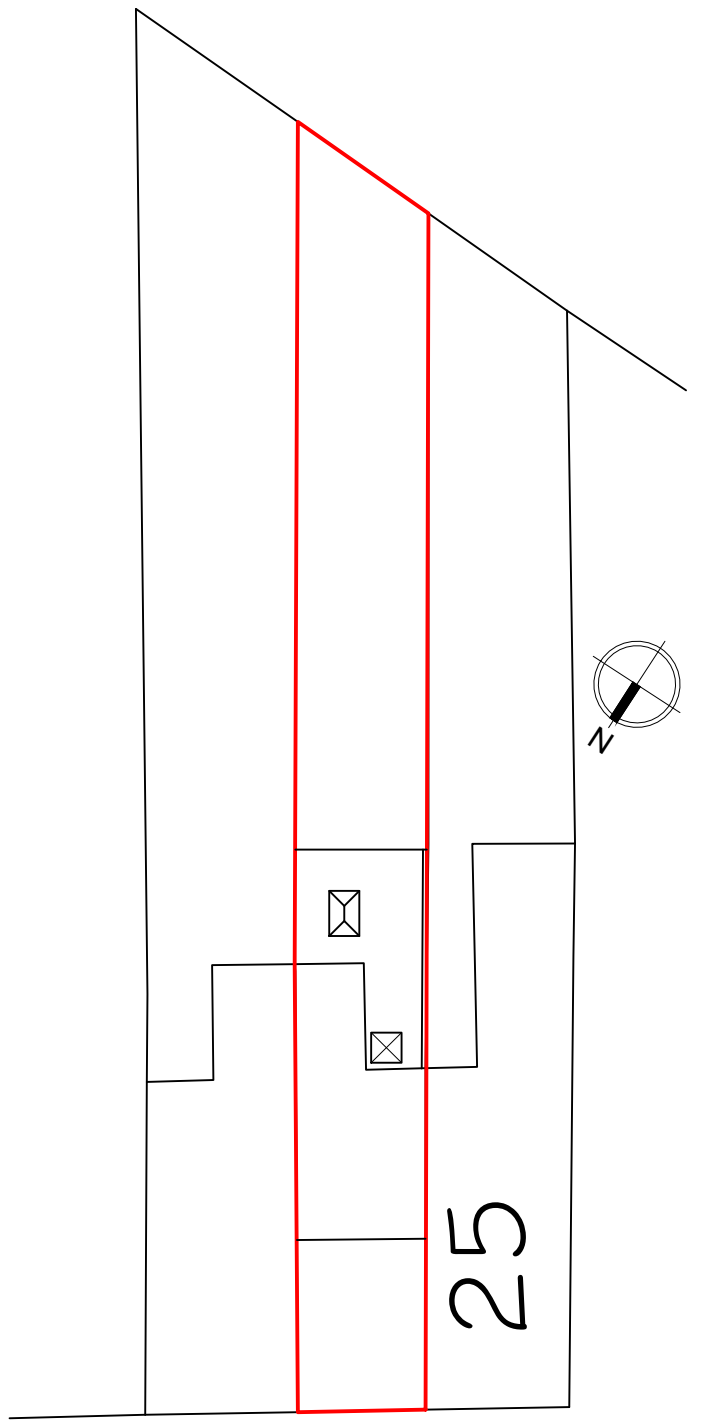


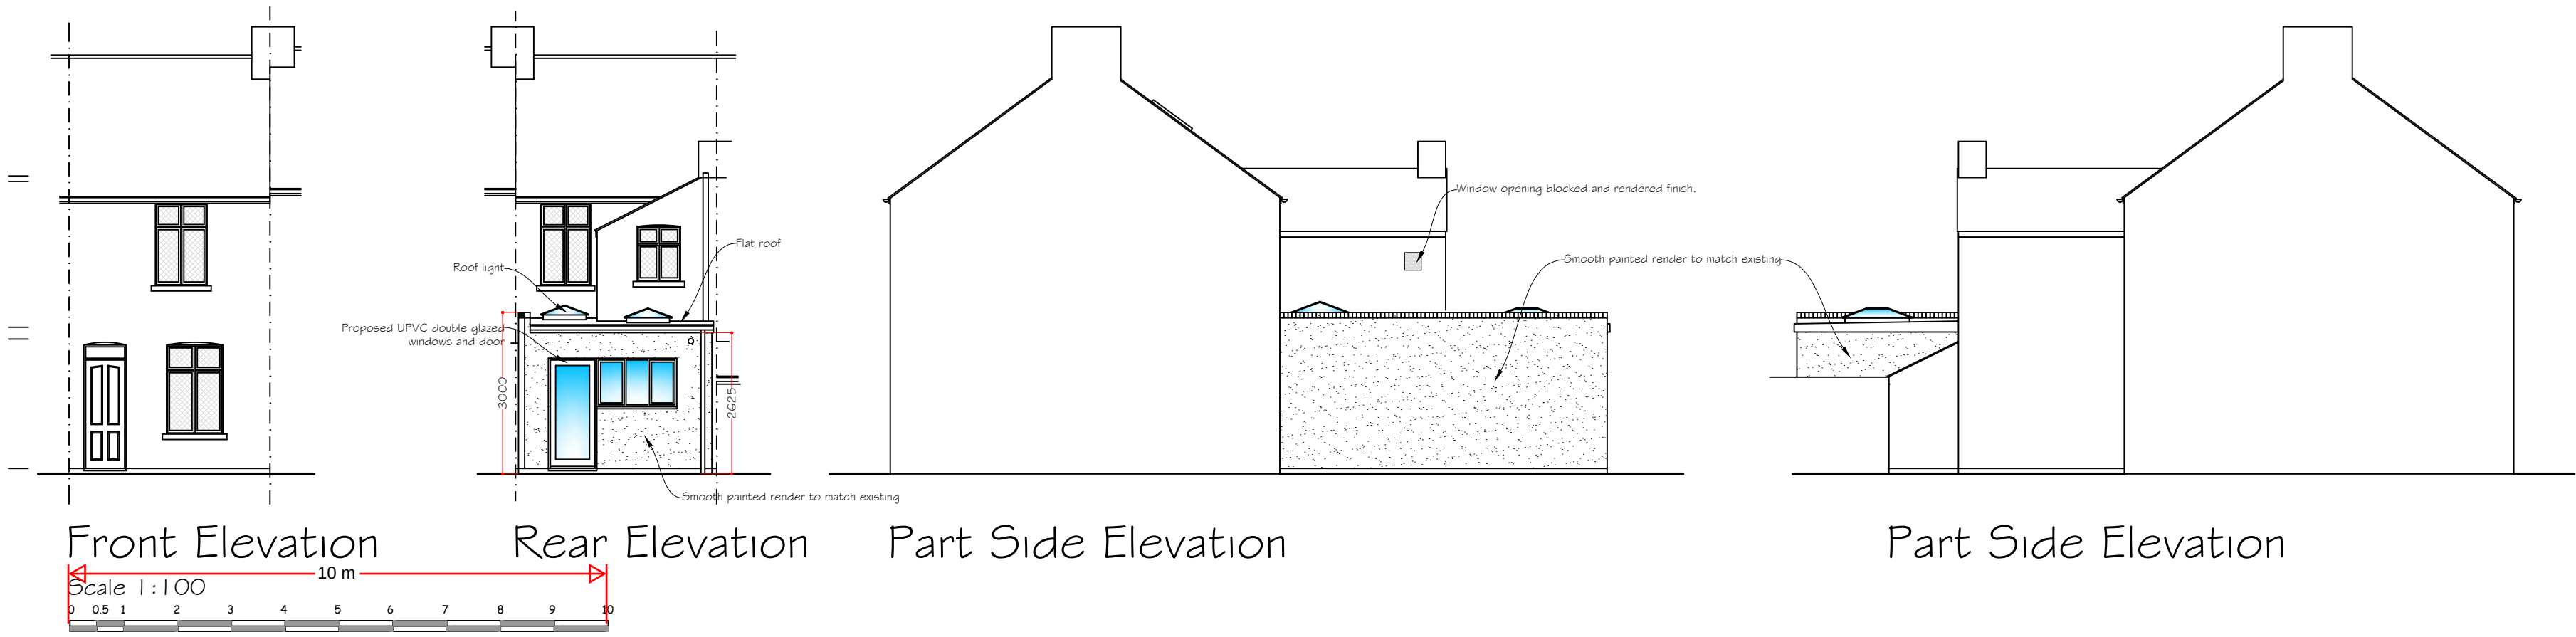

Rev A- Layout amendment. 10 October 2023

Synergy Planning & Property Consultants Ltd The Office The Larches Rochester Kent ME3 7NQW		
Client	Mr & Mrs S Bettsworth	
Address	23 Villa Road Higham	
Drawing title	Proposed drawing	
Scale	1:50/1:100/1:200/1:1250	
Date	July 2023	Drawn by
Drawing No	23/414/02	A