



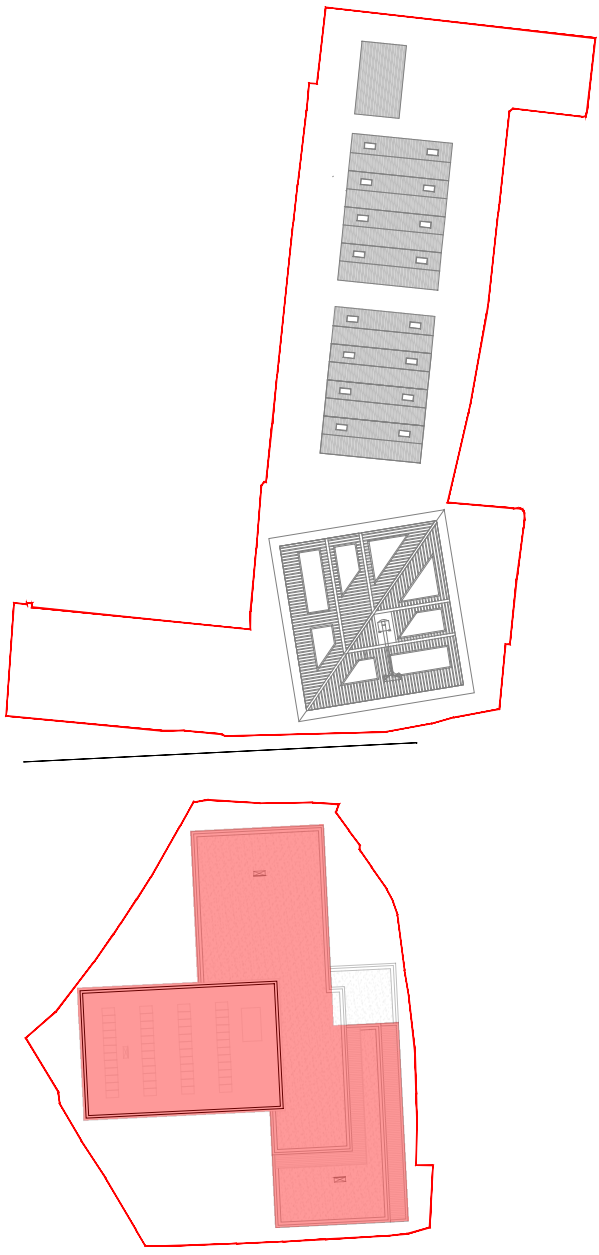


KEY PLAN
1:1000 SCALE

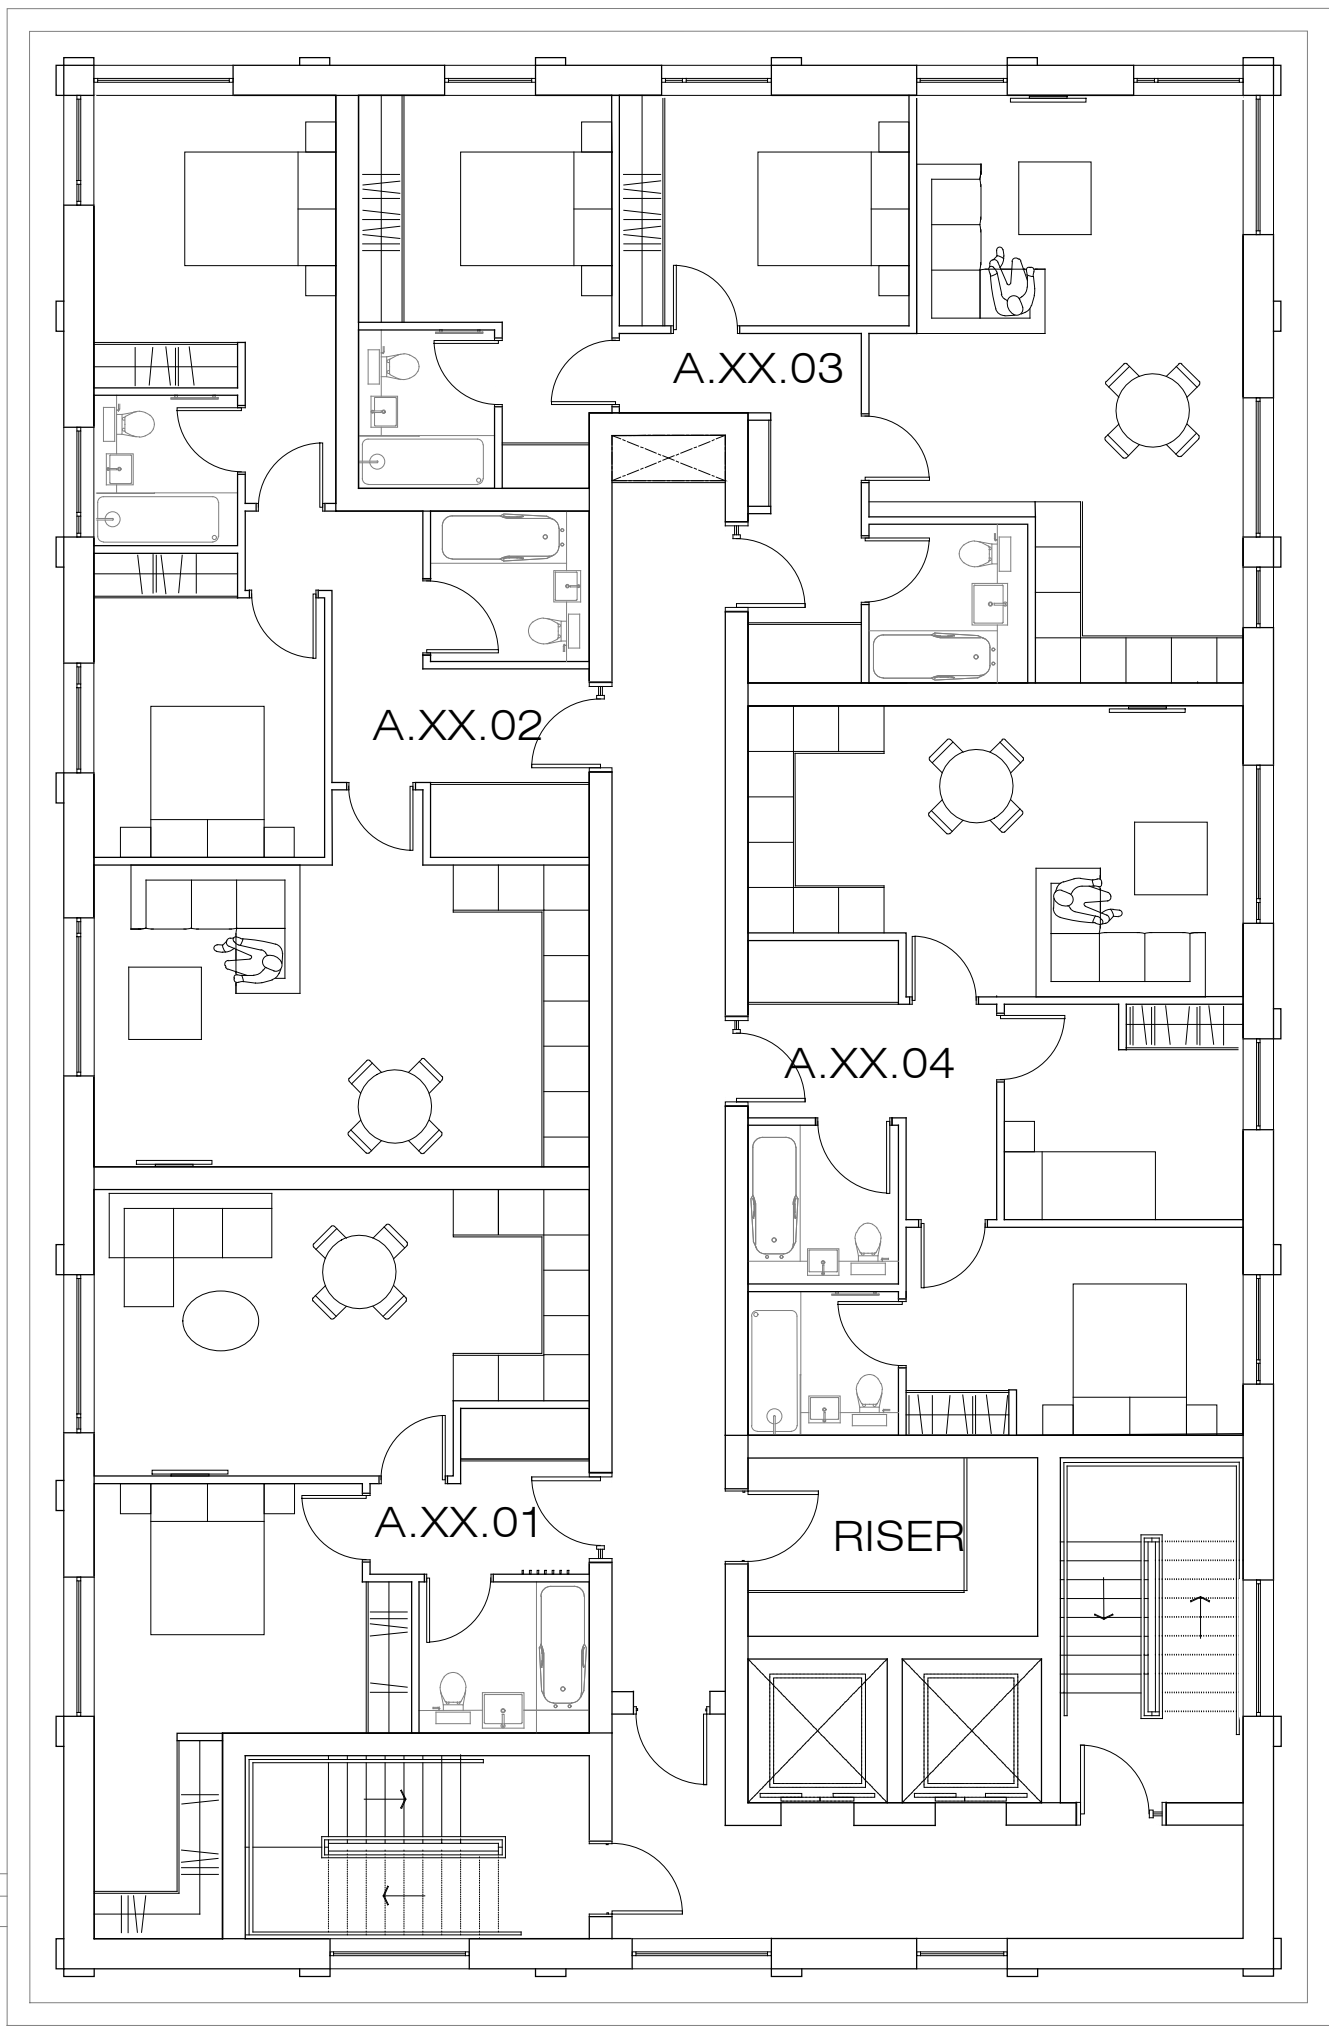

LEVEL 10: FFL +38.38m AOD
LEVEL 11: FFL +41.38m AOD
LEVEL 12: FFL +44.38m AOD

BLOCK: Stuart Road Block
LEVEL: Level 10 - 12

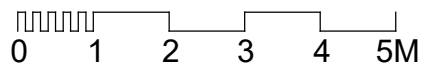

CLIFTON SLIPWAYS, GRAVESEND GA PLANS - Stuart Road Block

©This drawing is the copyright of **guy holloway** architects and should not be copied reproduced without written consent. All Rights Reserved.
All dimensions are to be checked on site prior to fabrication and the Architect should be notified of any discrepancy.
Do not scale from this drawing



Revisions

P2 Indicative location of discounted sale/rent properties highlighted
P3 Amendment to note - Discount Market Rent Properties
P4 Amendments to scheme for S73 application
P5 Minor Amendments

17.07.2020
26.11.2020
24.03.25
31.03.2023

Project | Clifton Slipways
Gravesend, Kent

Client | Quinn Estates

Title | Stuart Road GA Plans - Level 10 - 12

Status | PLANNING

Scale@A1 | 1:100 Date | June 2019 Drawn | LC

Chkd | AR

guy holloway
architects

London | Fourth Floor | 251 Pentonville Road | London | N1 9HG
T +44 (0) 20 7014 4900 | F +44 (0) 1303 260 214 | E london@guyholloway.co.uk | W www.guyholloway.co.uk

Kent | The Tramway Stables | Rampart Road | Hythe | Kent | CT21 5RG
T +44 (0)1303 260 515 | F +44 (0)1303 260 214 | E kent@guyholloway.co.uk | W www.guyholloway.co.uk

Project Number Drawing Number

18.137.300.08

Bin Number

Revision
P5