


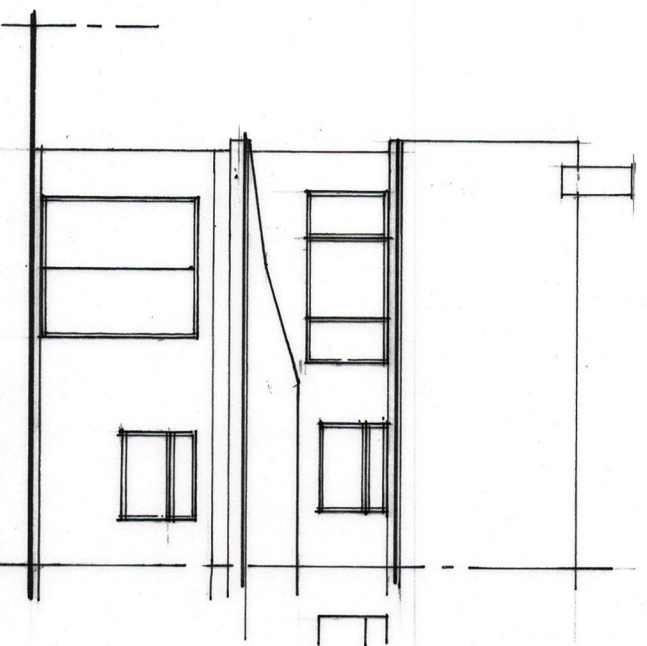


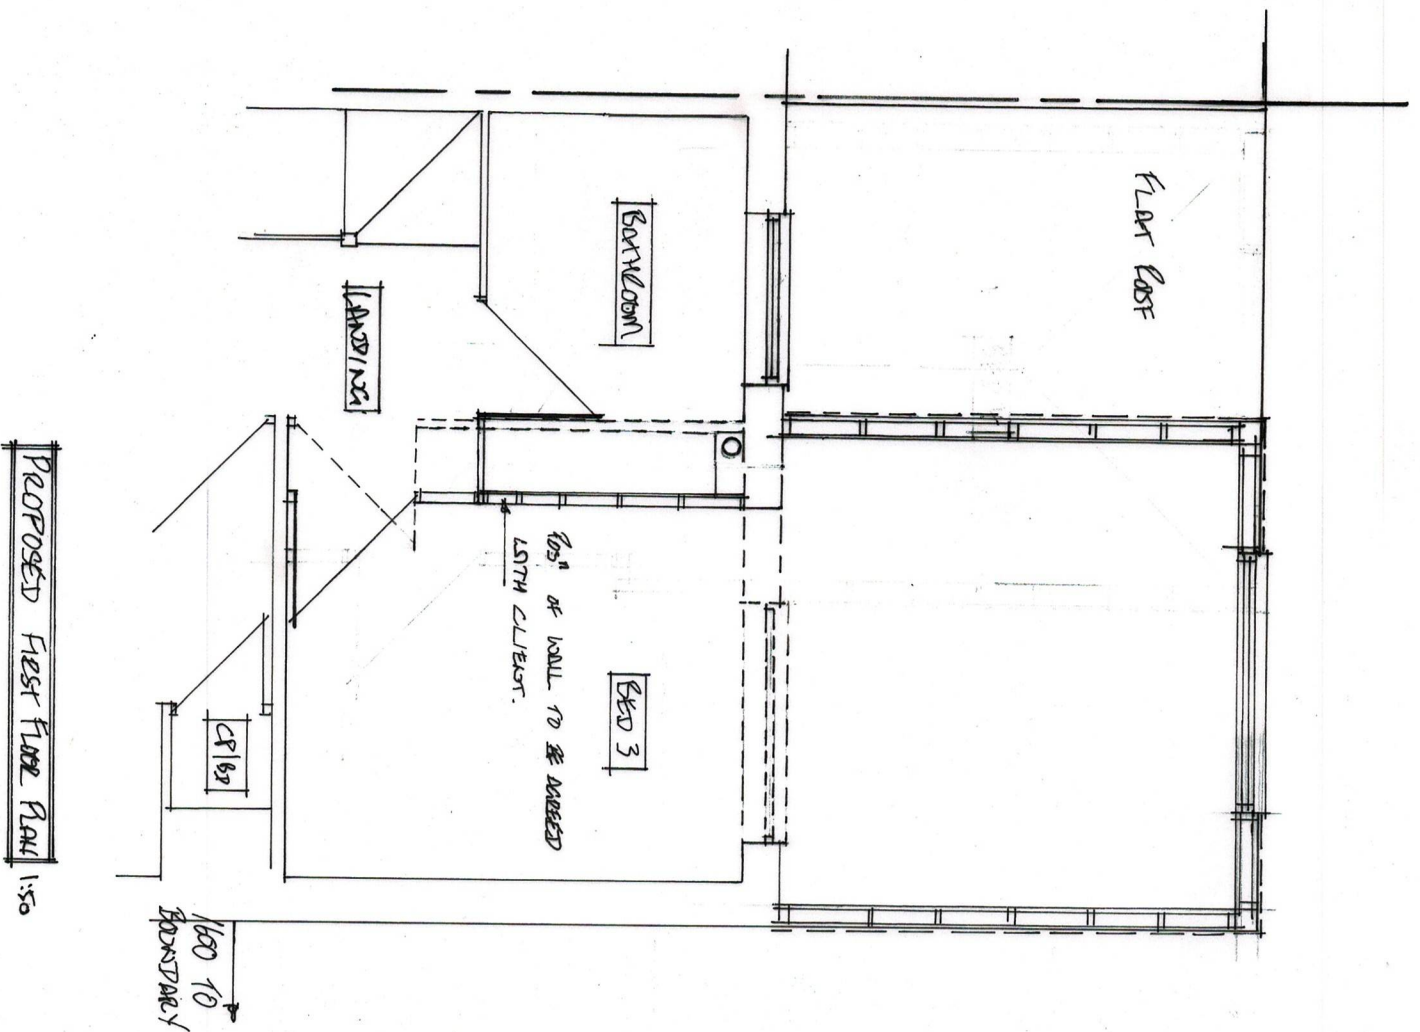


EXISTING REAR ELEVATION 1:100

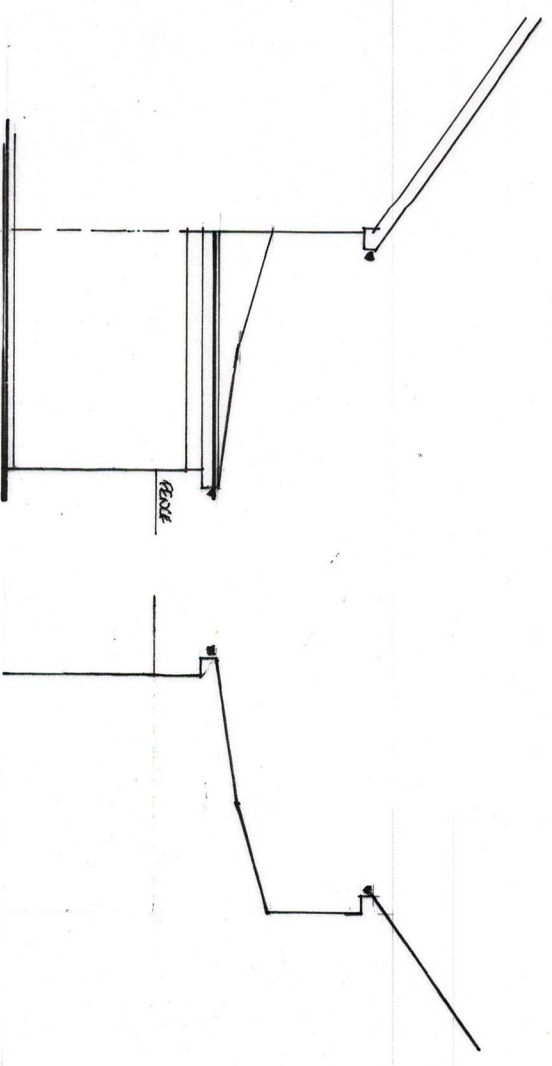


EXISTING SIDE ELEVATION 1:100

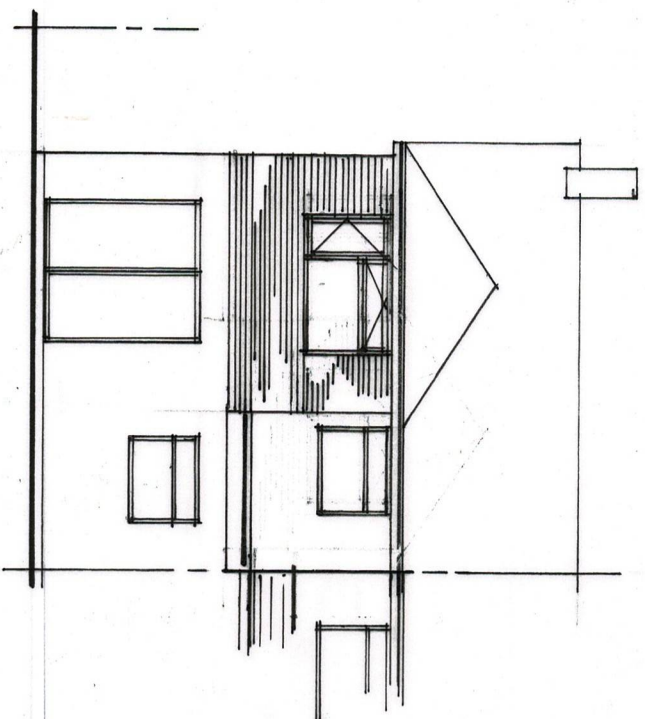

PROPOSED REAR ELEVATION 1:100

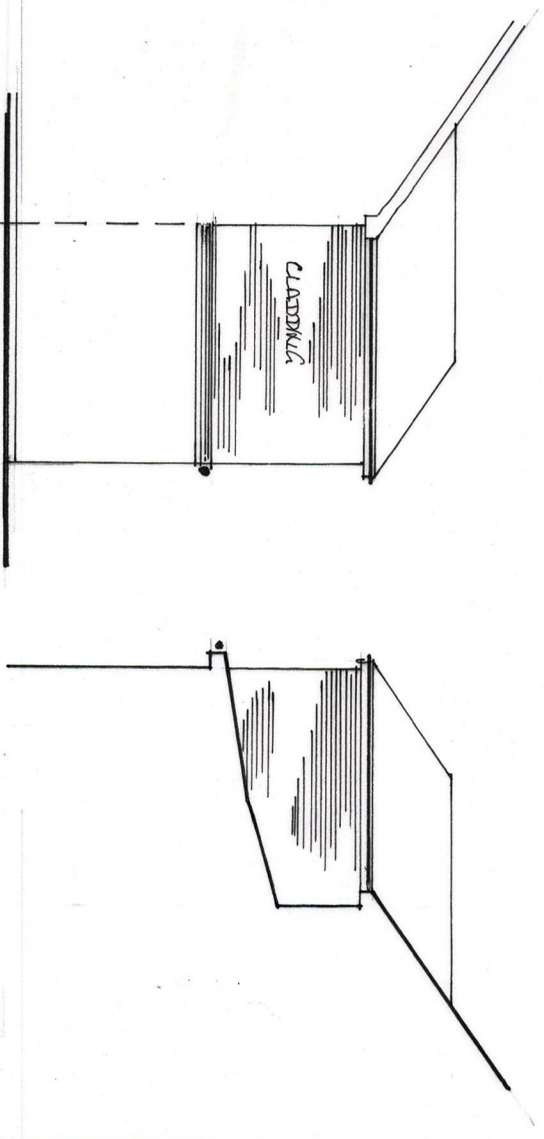

PROPOSED SIDE ELEVATION 1:100

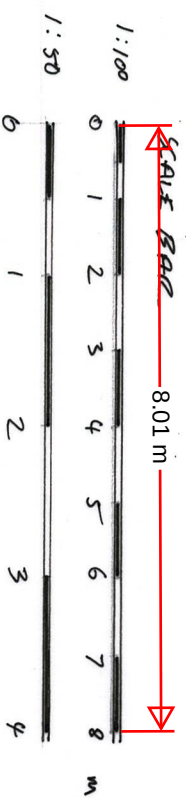

FIRST FLOOR REAR
EXTENSION

MIE L. STURGE
79 CREWS CRESCENT
CRANESHEAD
EAST DALL 402

SCALE 1/50 1/100

DATE 14/4/26

WORK NO 26/2/01

03