
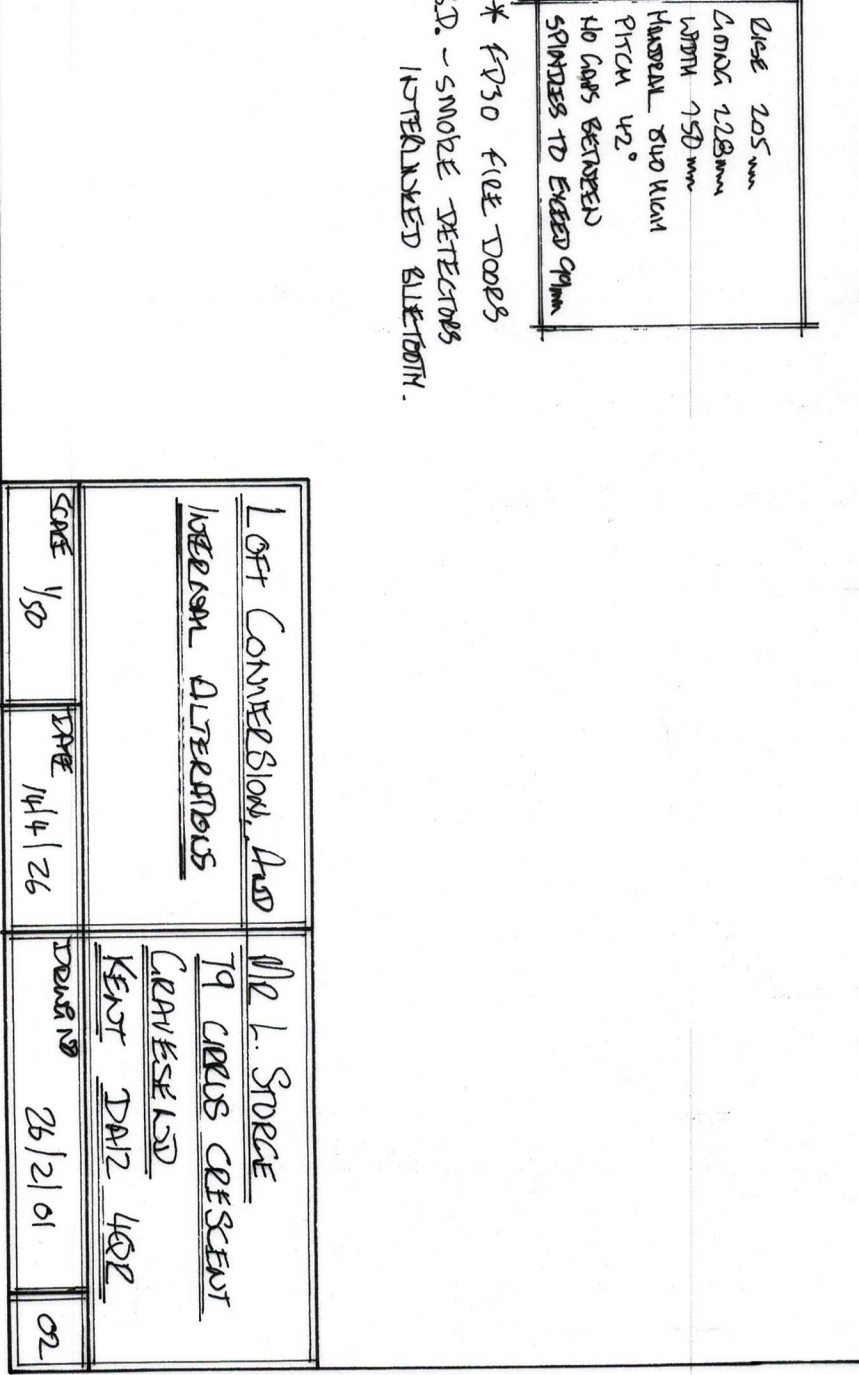
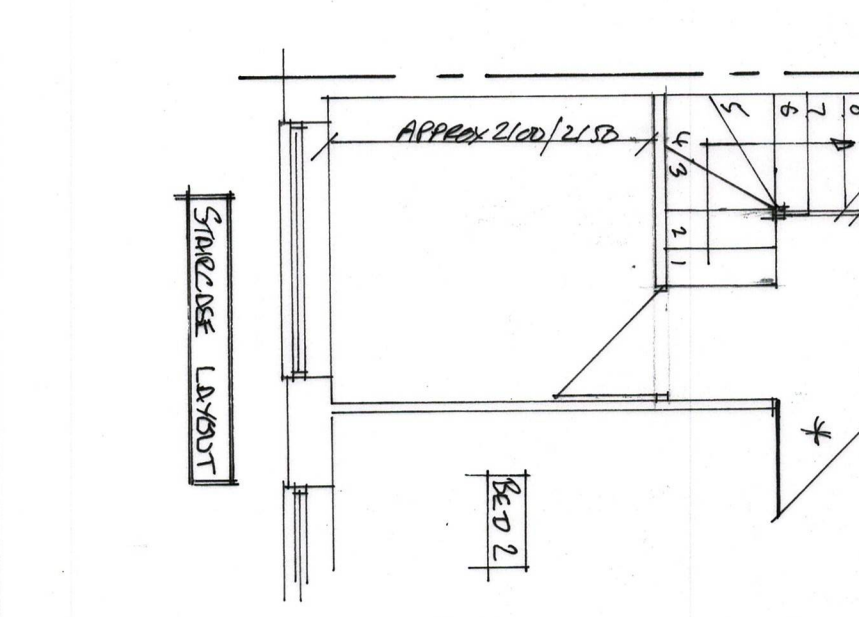
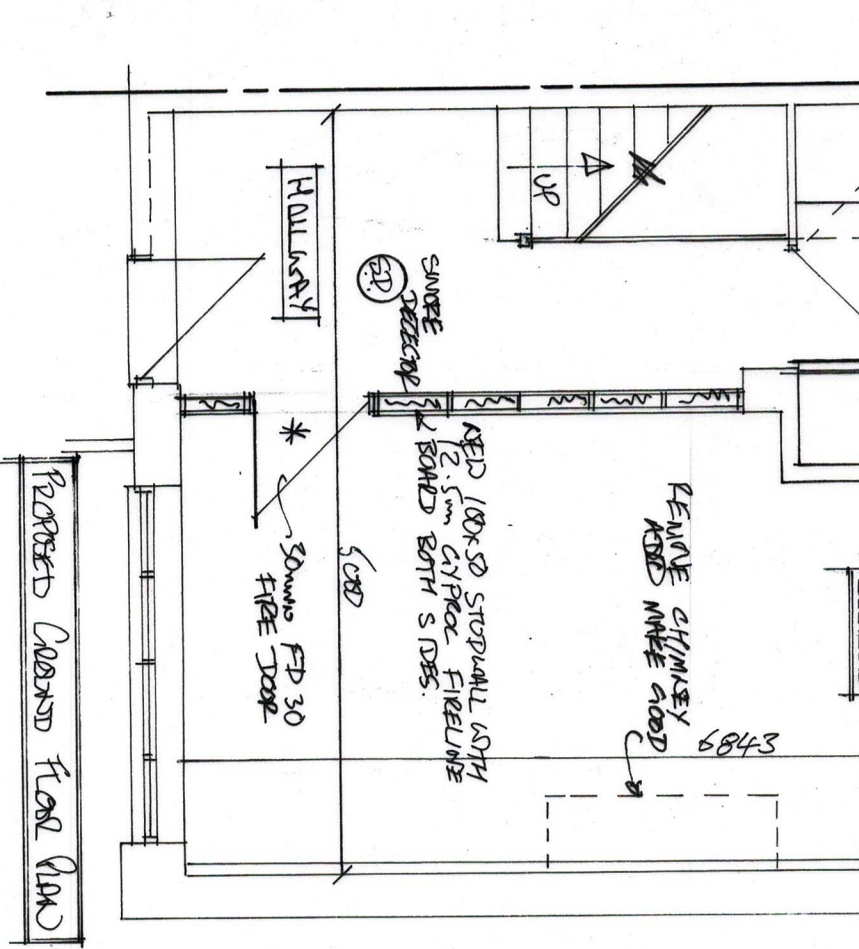
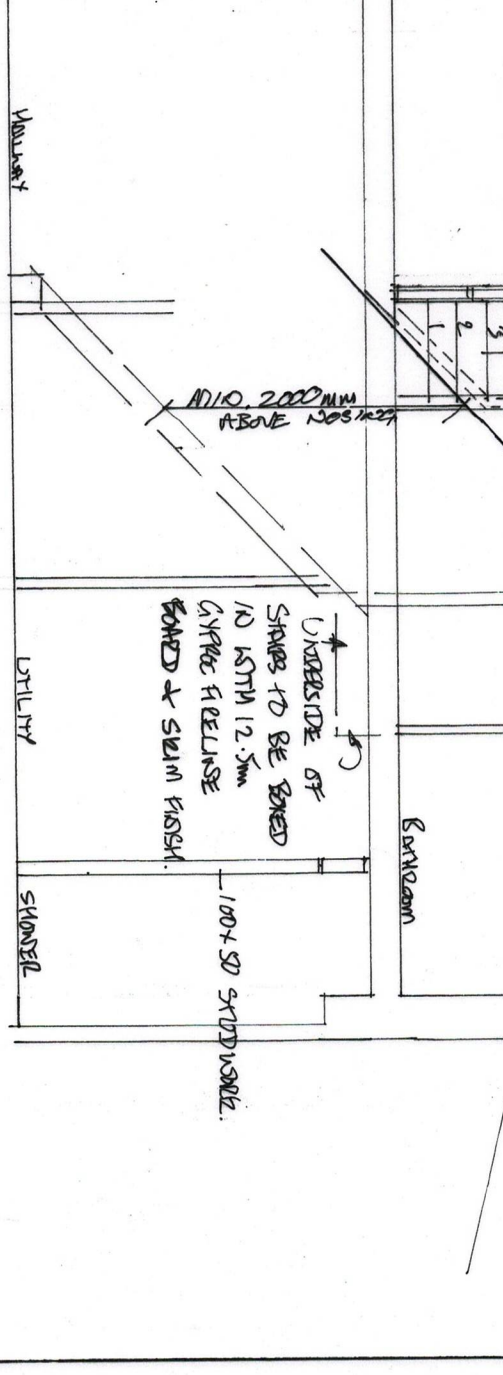
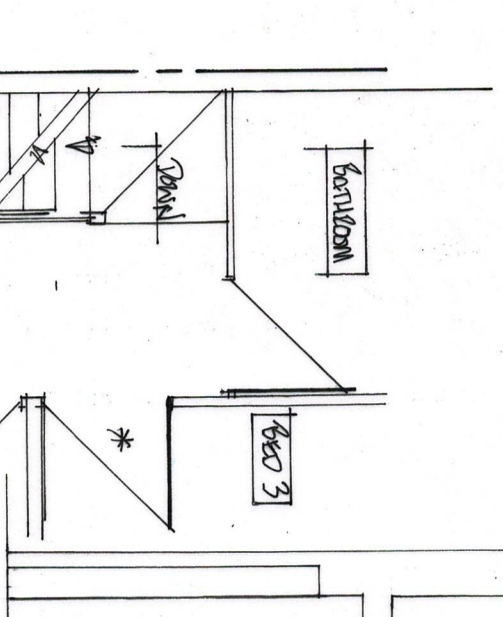
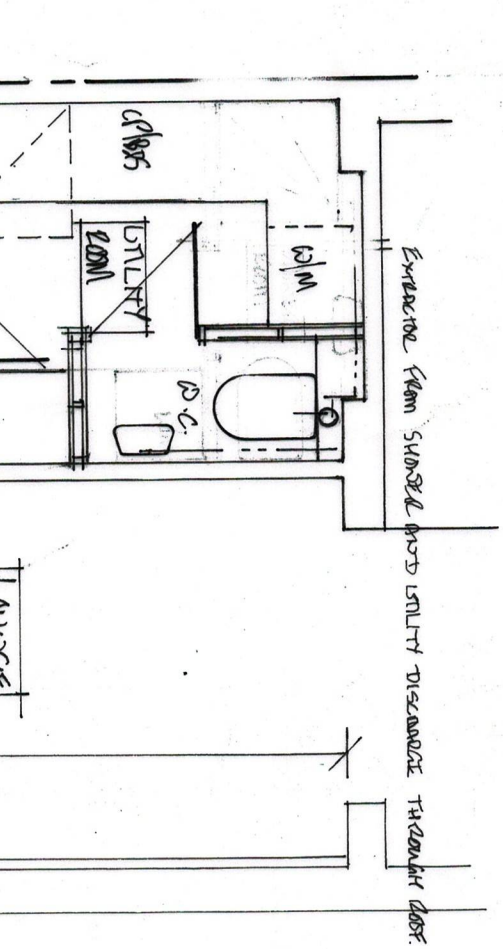
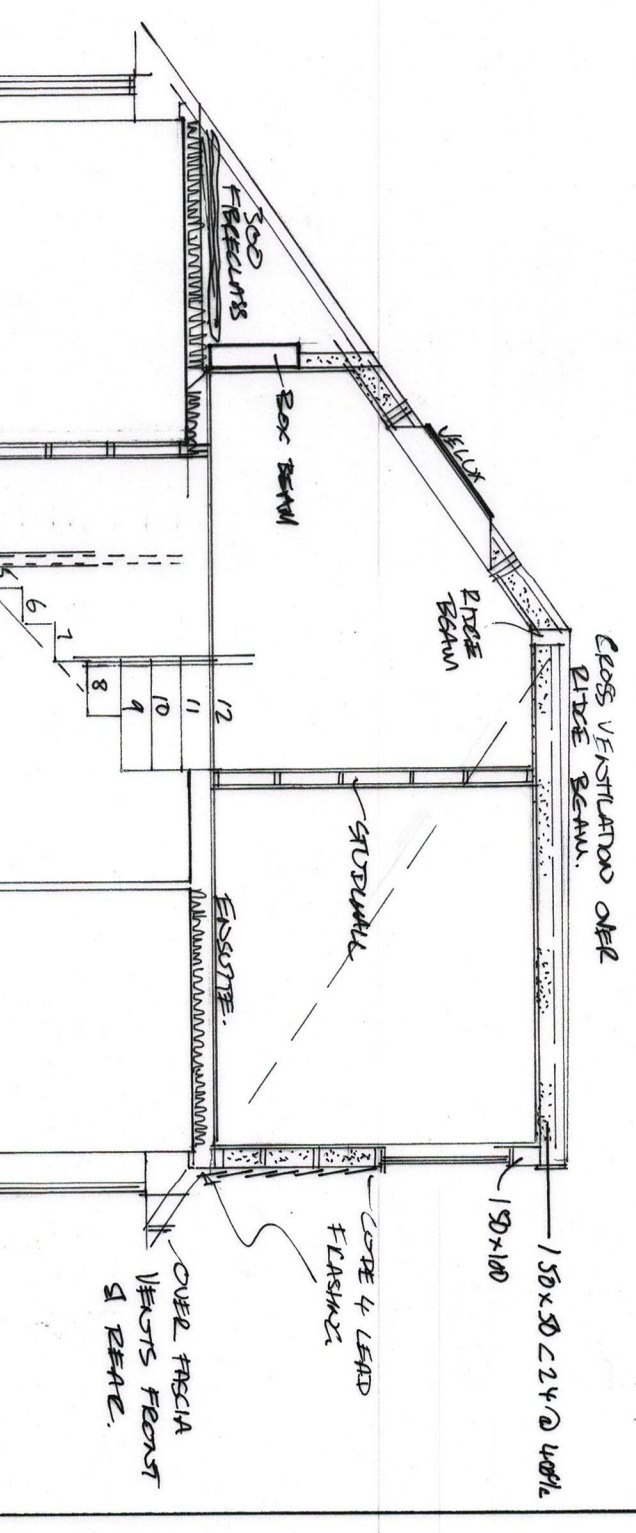


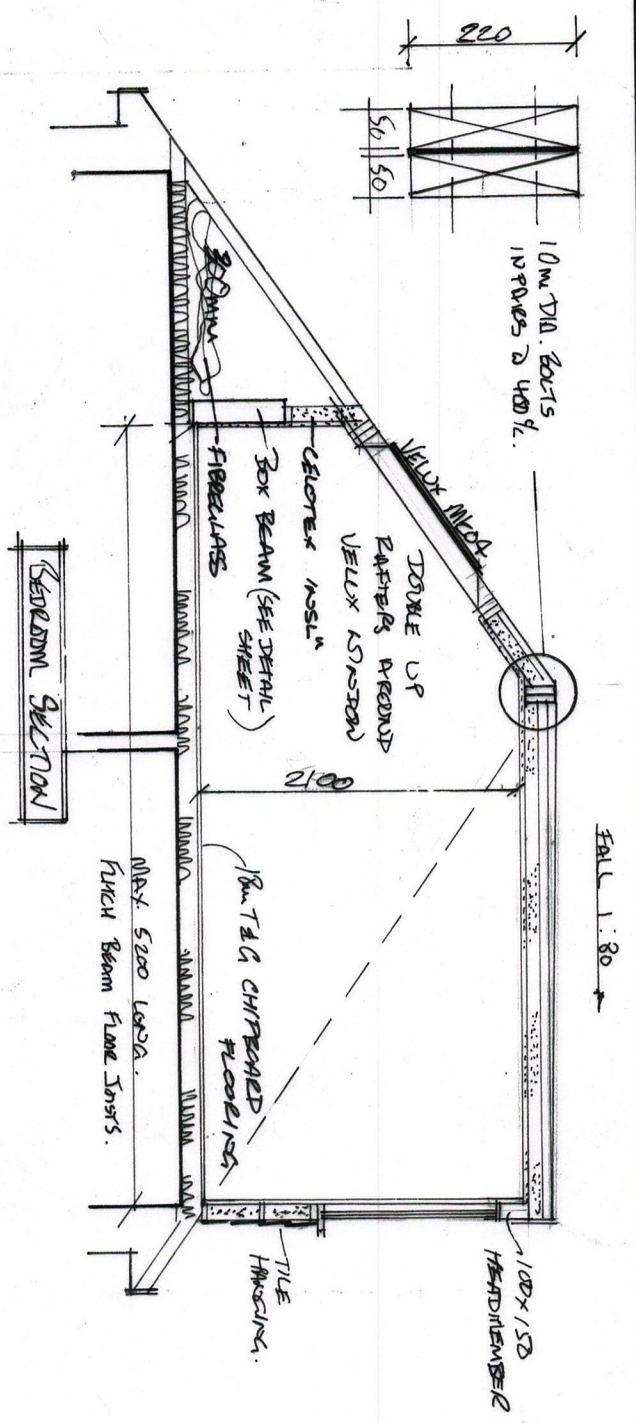

|                                             |      |                    |         |
|---------------------------------------------|------|--------------------|---------|
| LOFT CONVERSION AND<br>INTERIOR ALTERATIONS |      | MR L. STORCE       |         |
|                                             |      | 19 CIRCUS CRESCENT |         |
|                                             |      | CRAVESE RD         |         |
|                                             |      | KEAT DAIR 402      |         |
| SCALE                                       | 1/50 | DATE               | 14/4/26 |
|                                             |      | DESIGN             | 26/2/01 |
|                                             |      |                    | 02      |