
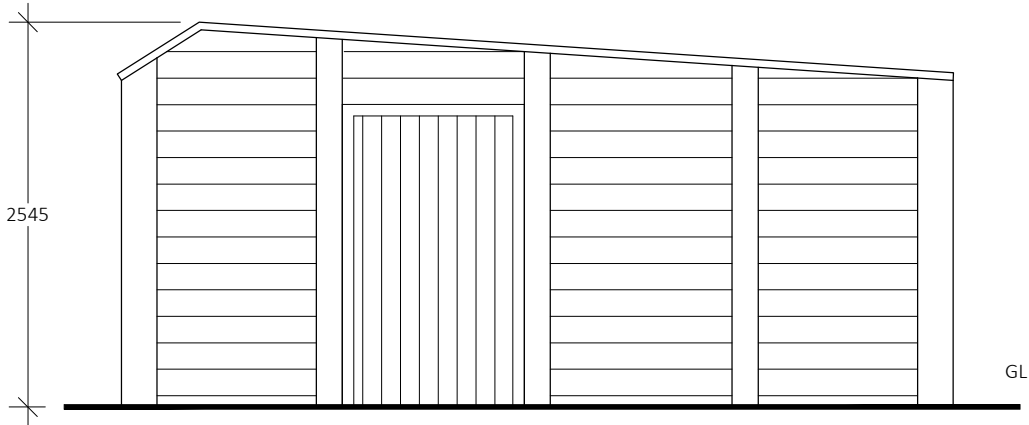


EXISTING GARAGE
18 Sirdar Strand


LEDGER - Existing

- 1 = Existing concrete sectional garage - to be removed as part of the proposed works
2 = Boundary / fence line with 20 Sirdar Strand

NOTE:
Dimensions are approximate

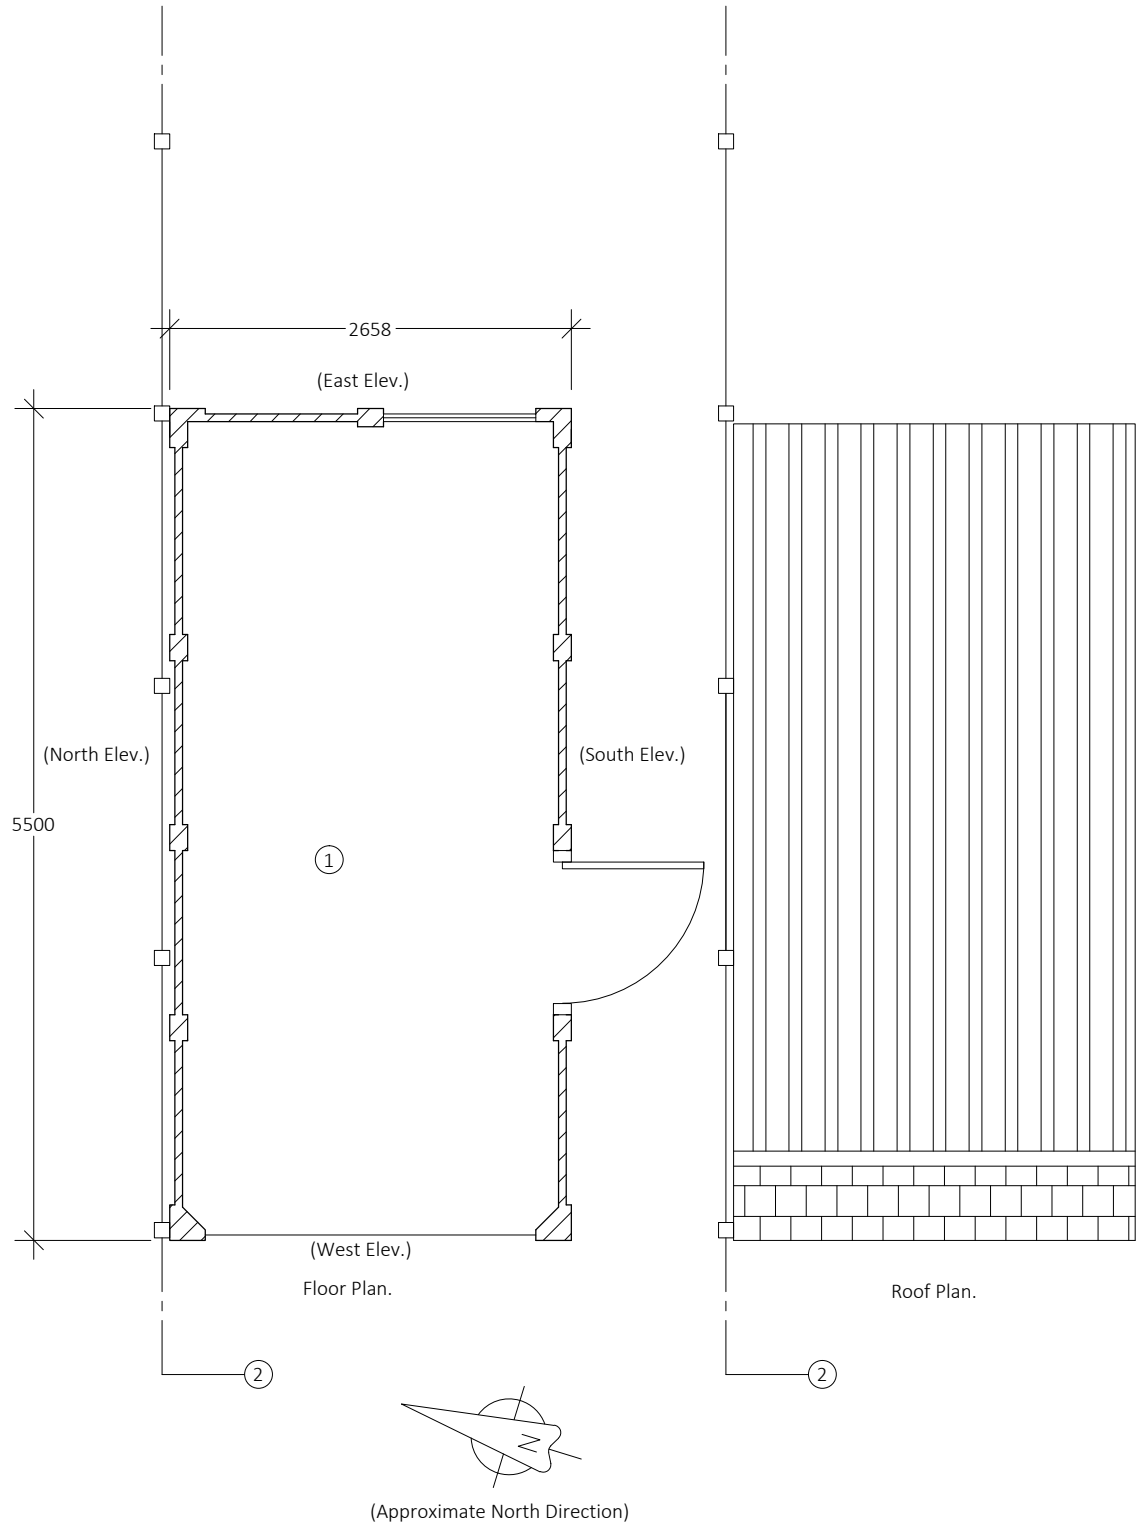

Side (South) Elevation

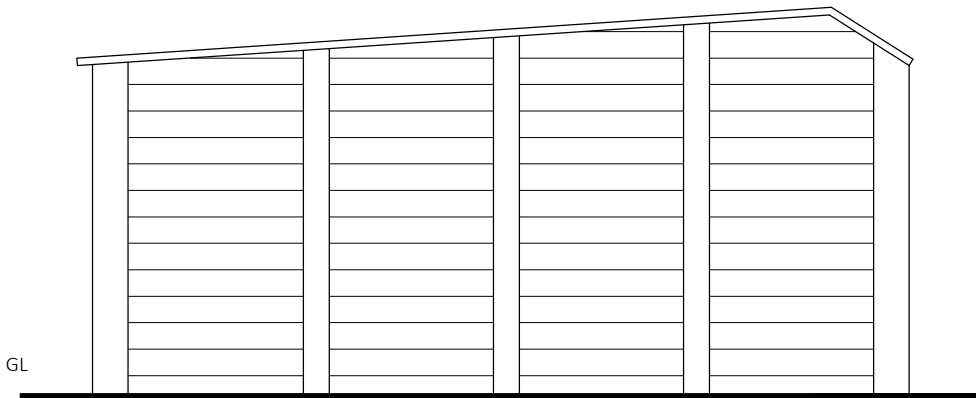


Side (North) Elevation



Front (West) Elevation.

Rear (East) Elevation.

Do not scale this drawing
All dimensions must be checked on site before fabrication / construction
Material & workmanship to be to the best of their respective kind and in accordance with current British and European Standards & Codes of Practice, Statutory Authority & Manufacturers recommendations / specification

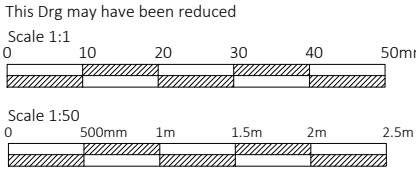

Notes / Ledger

J M D
Property Services

28 Sirdar Strand
Riverview Park
Gravesend
Kent.
DA12 4LP
t : 01474 740299
e: info@jmdd.co.uk

Client / Location
Miss L Willden
18 Sirdar Strand
Gravesend
Kent
DA12 4LP

Job Title
Rear extension, Garage Removal
& Front Door Repositioning

Drawing Title
Existing Garage
Plans & Elevations

Scale
1:50 @ A3
Date
May - 2023

Designed by
MB
Drawn by
MB
Checked by
Client (CL)
Approved by
Client

Drawing No.
JMD-1197-B-160
Revision
P1

Status
Planning Issue

File Ref: JMD-1197-E-01Drawings-02