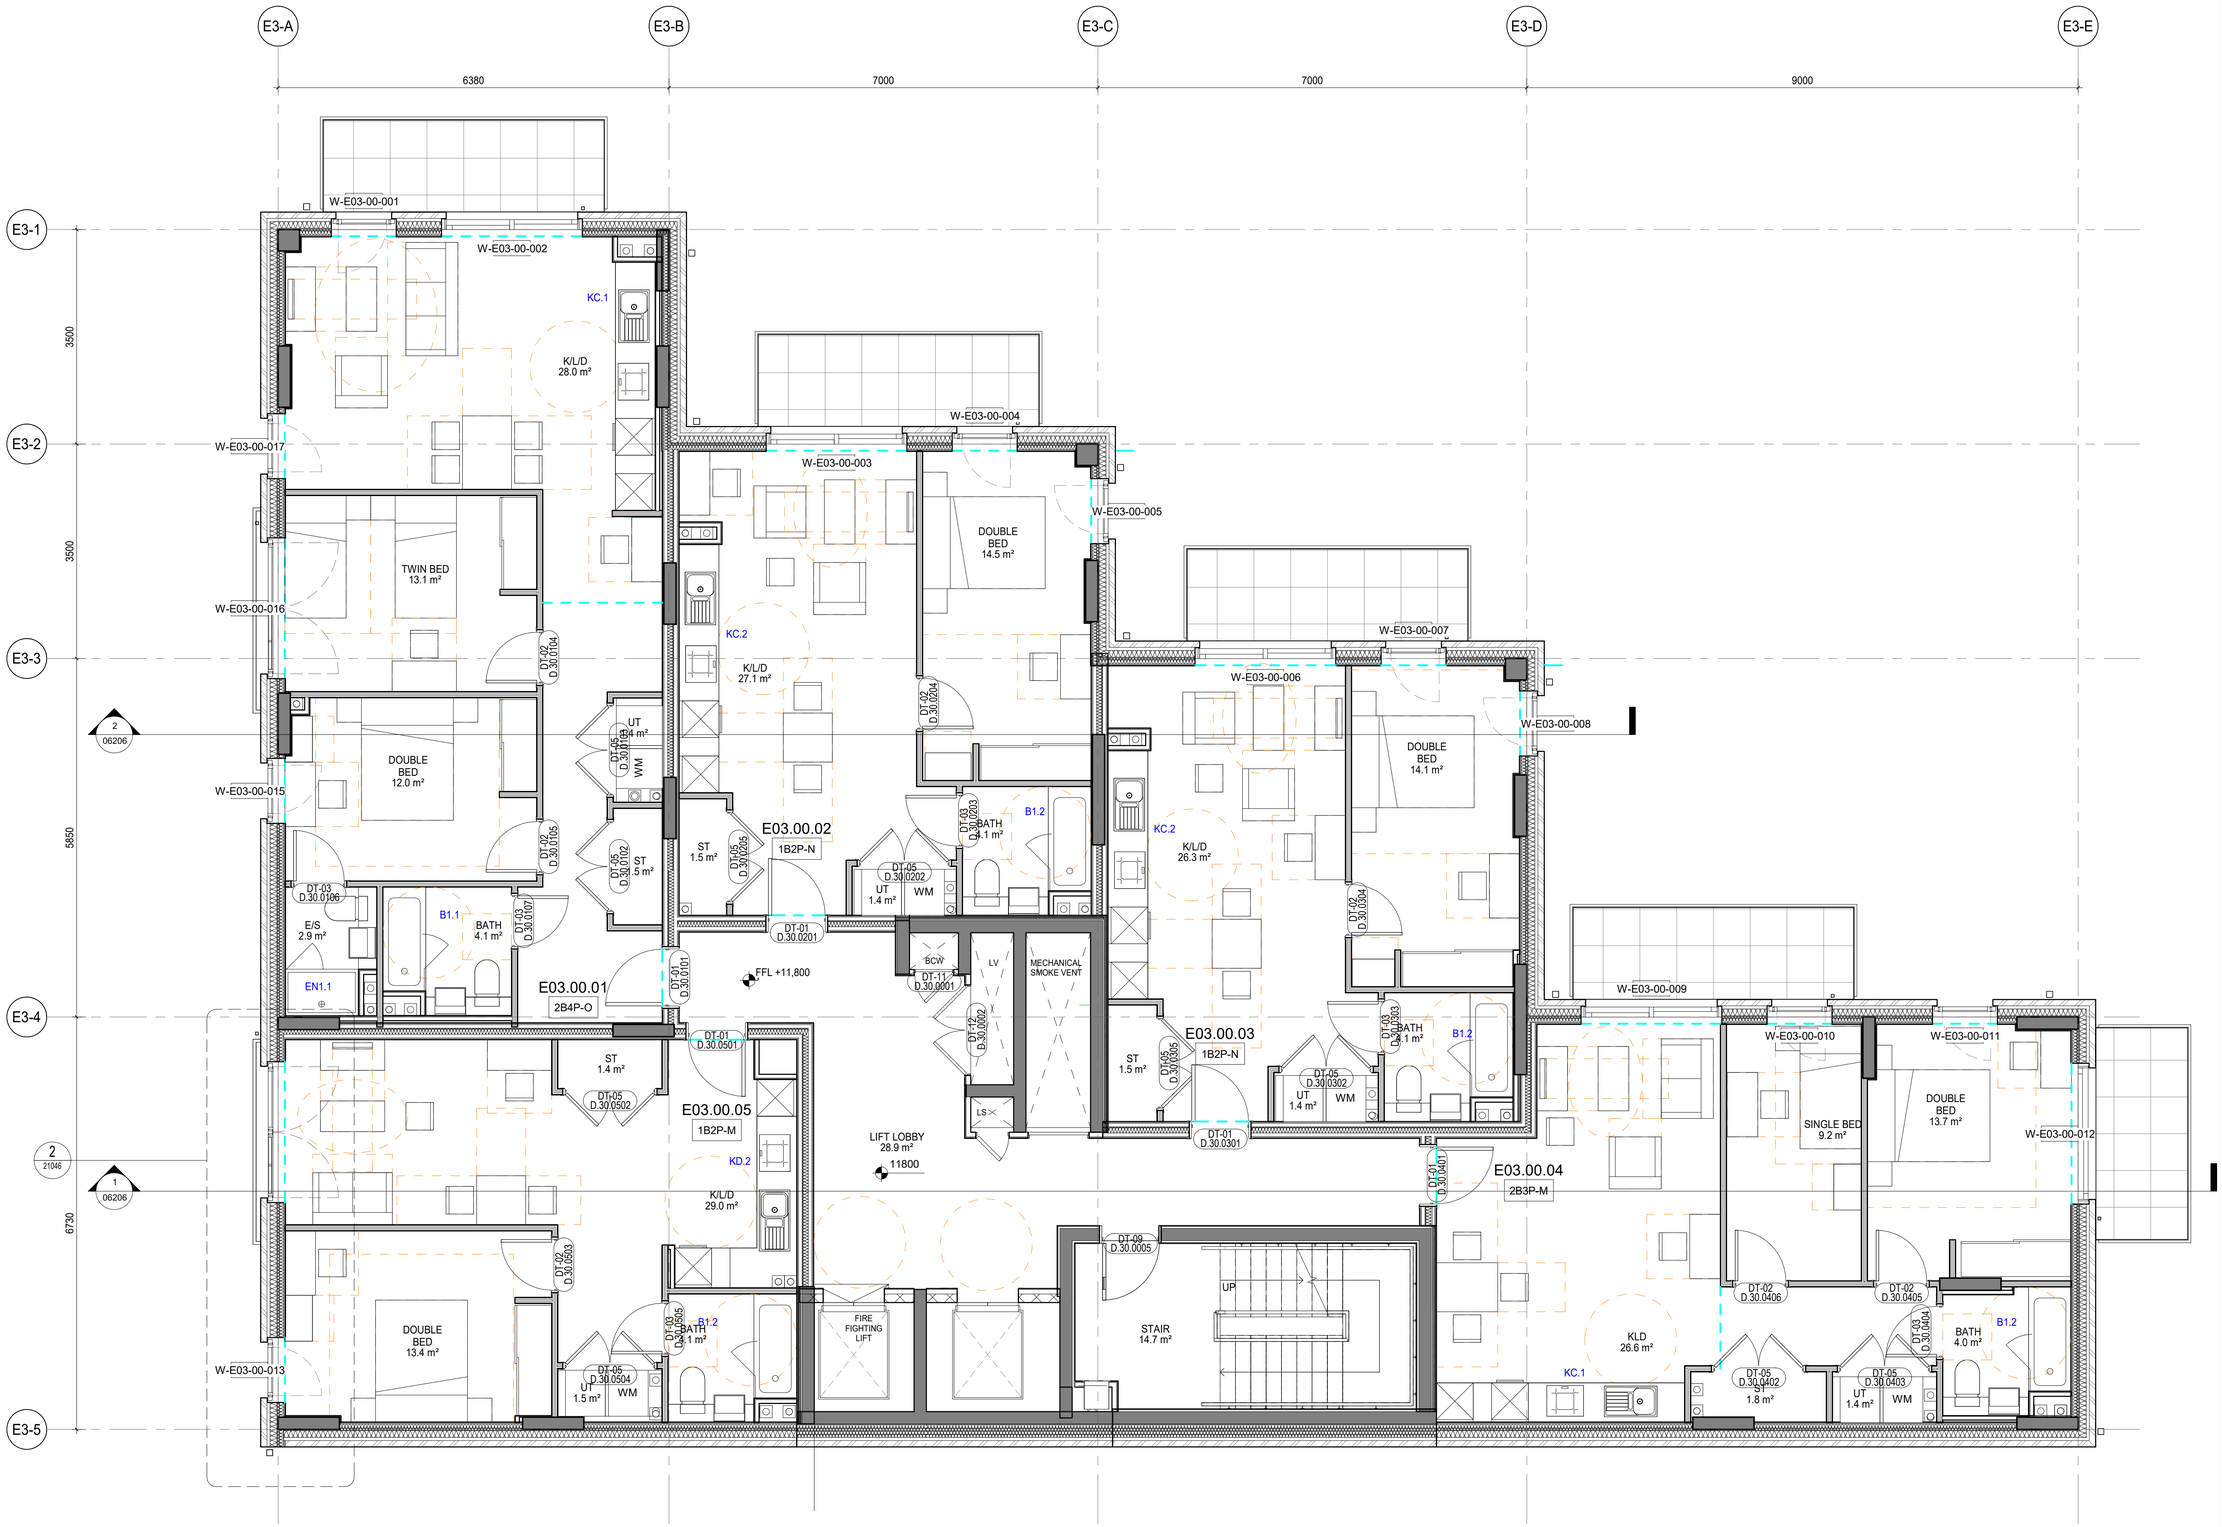

DRAWINGS RECORD

REV	DATE	COMMENTS	REV BY	CHK BY
P1	27/01/2020	STAGE 4 PRELIMINARY	JC	BT
P2	28/08/2020	STAGE 4 PRELIMINARY	AJC	BT
P3	22/10/2020	STAGE 4 SE & ME COORDINATION	JC	BT
C01	16/12/2020	CONSTRUCTION ISSUE	LP	BT
C02	26/05/2021	STRUCTURAL AND M&E COORDINATION	AK	LDP
C03	06/05/2022	GENERAL UPDATES AND COORDINATION	MC	ZI
C04	30/08/2022	COMMUNAL AREA NAMES UPDATED	ZI	MC
C05	17/01/2025	WADROBES OMITTED IN SINGLE BEDROOM (2B3P & 3B5P UNITS) & REHOUSED DRAWING	ZI	LDP
C06	17/02/2025	DOOR TYPE REFERENCES REVISED	ZI	LDP
C07	23/10/2025	FINAL CONSTRUCTION ISSUE	ZI	LDP

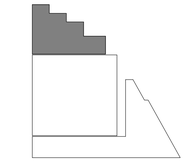

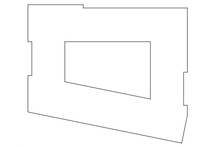

N

SIGNIFICANT HEALTH AND SAFETY RISKS (UNUSUAL AND DIFFICULT TO MANAGE ONLY)

It is assumed that all works will be carried out by a competent contractor working, where appropriate, to an approved method statement.
In addition to the hazards/risks normally associated with the types of work detailed on this drawing, note the following:

DO NOT SCALE OFF THIS DRAWING

This scheme is subject to town planning and all other necessary consents.

Dimensions, area and levels where given are only approximate and subject to site survey. All dimensions are to be checked on site. Any discrepancies or variations are to be reported to the architect before work commences. Figured dimensions only are to be taken from this drawing.

This drawing is to be read in conjunction with all relevant consultants and / or specialists drawings / documents and any discrepancies or variations are to be reported to the architect before the affected work commences.

Magnetic media does not constitute contract documentation and updates of this data will occur. These files are current as of the date of issue. Your use of the content of these files is at your own risk. Reference should always be made to the hard copy which is superior to the digital format. Any document produced by yourselves which contains part or all of this data remains your responsibility and attributed to yourselves. Whilst Leslie Jones make every effort to ensure that it is scanned for viruses, we cannot guarantee that it does not contain any.

FINAL CONSTRUCTION ISSUE

Client
REEF ESTATES LTD

Contractor
CURO LIVING LTD

Consultants
G&T, EDC, MANHIRE, WATERMAN, HED, BB7

leslie jones architecture

South Wing, First Floor,
55 Baker Street,
London, W1U 8EW

T: 020 7255 1150
E: admin@leslie-jones.co.uk
W: www.lesliejones.co.uk

Job Title
THE CHARTER RIBA STAGE 4 / 5

Project Number 3732

Drawing Title
PROPOSED E03 LEVEL 00 GA PLAN

1 : 50 @A1 09/05/18 JC LP

project	originator	volume	level	type	role	number
3732 -	LJA -	E03 -	00 -	DR -	A -	04402

suitability: code description:
A5 CONTRACTUAL ISSUE

revision: code description:
C07 FINAL CONSTRUCTION ISSUE

20/10/2025 10:31:43

C:\Users\ilhan\Documents\3732-LJA-XX-XX-M3-A-0003-E03_STAGE 4_zeynel.ilhan@leslie-jones.co.uk.rvt