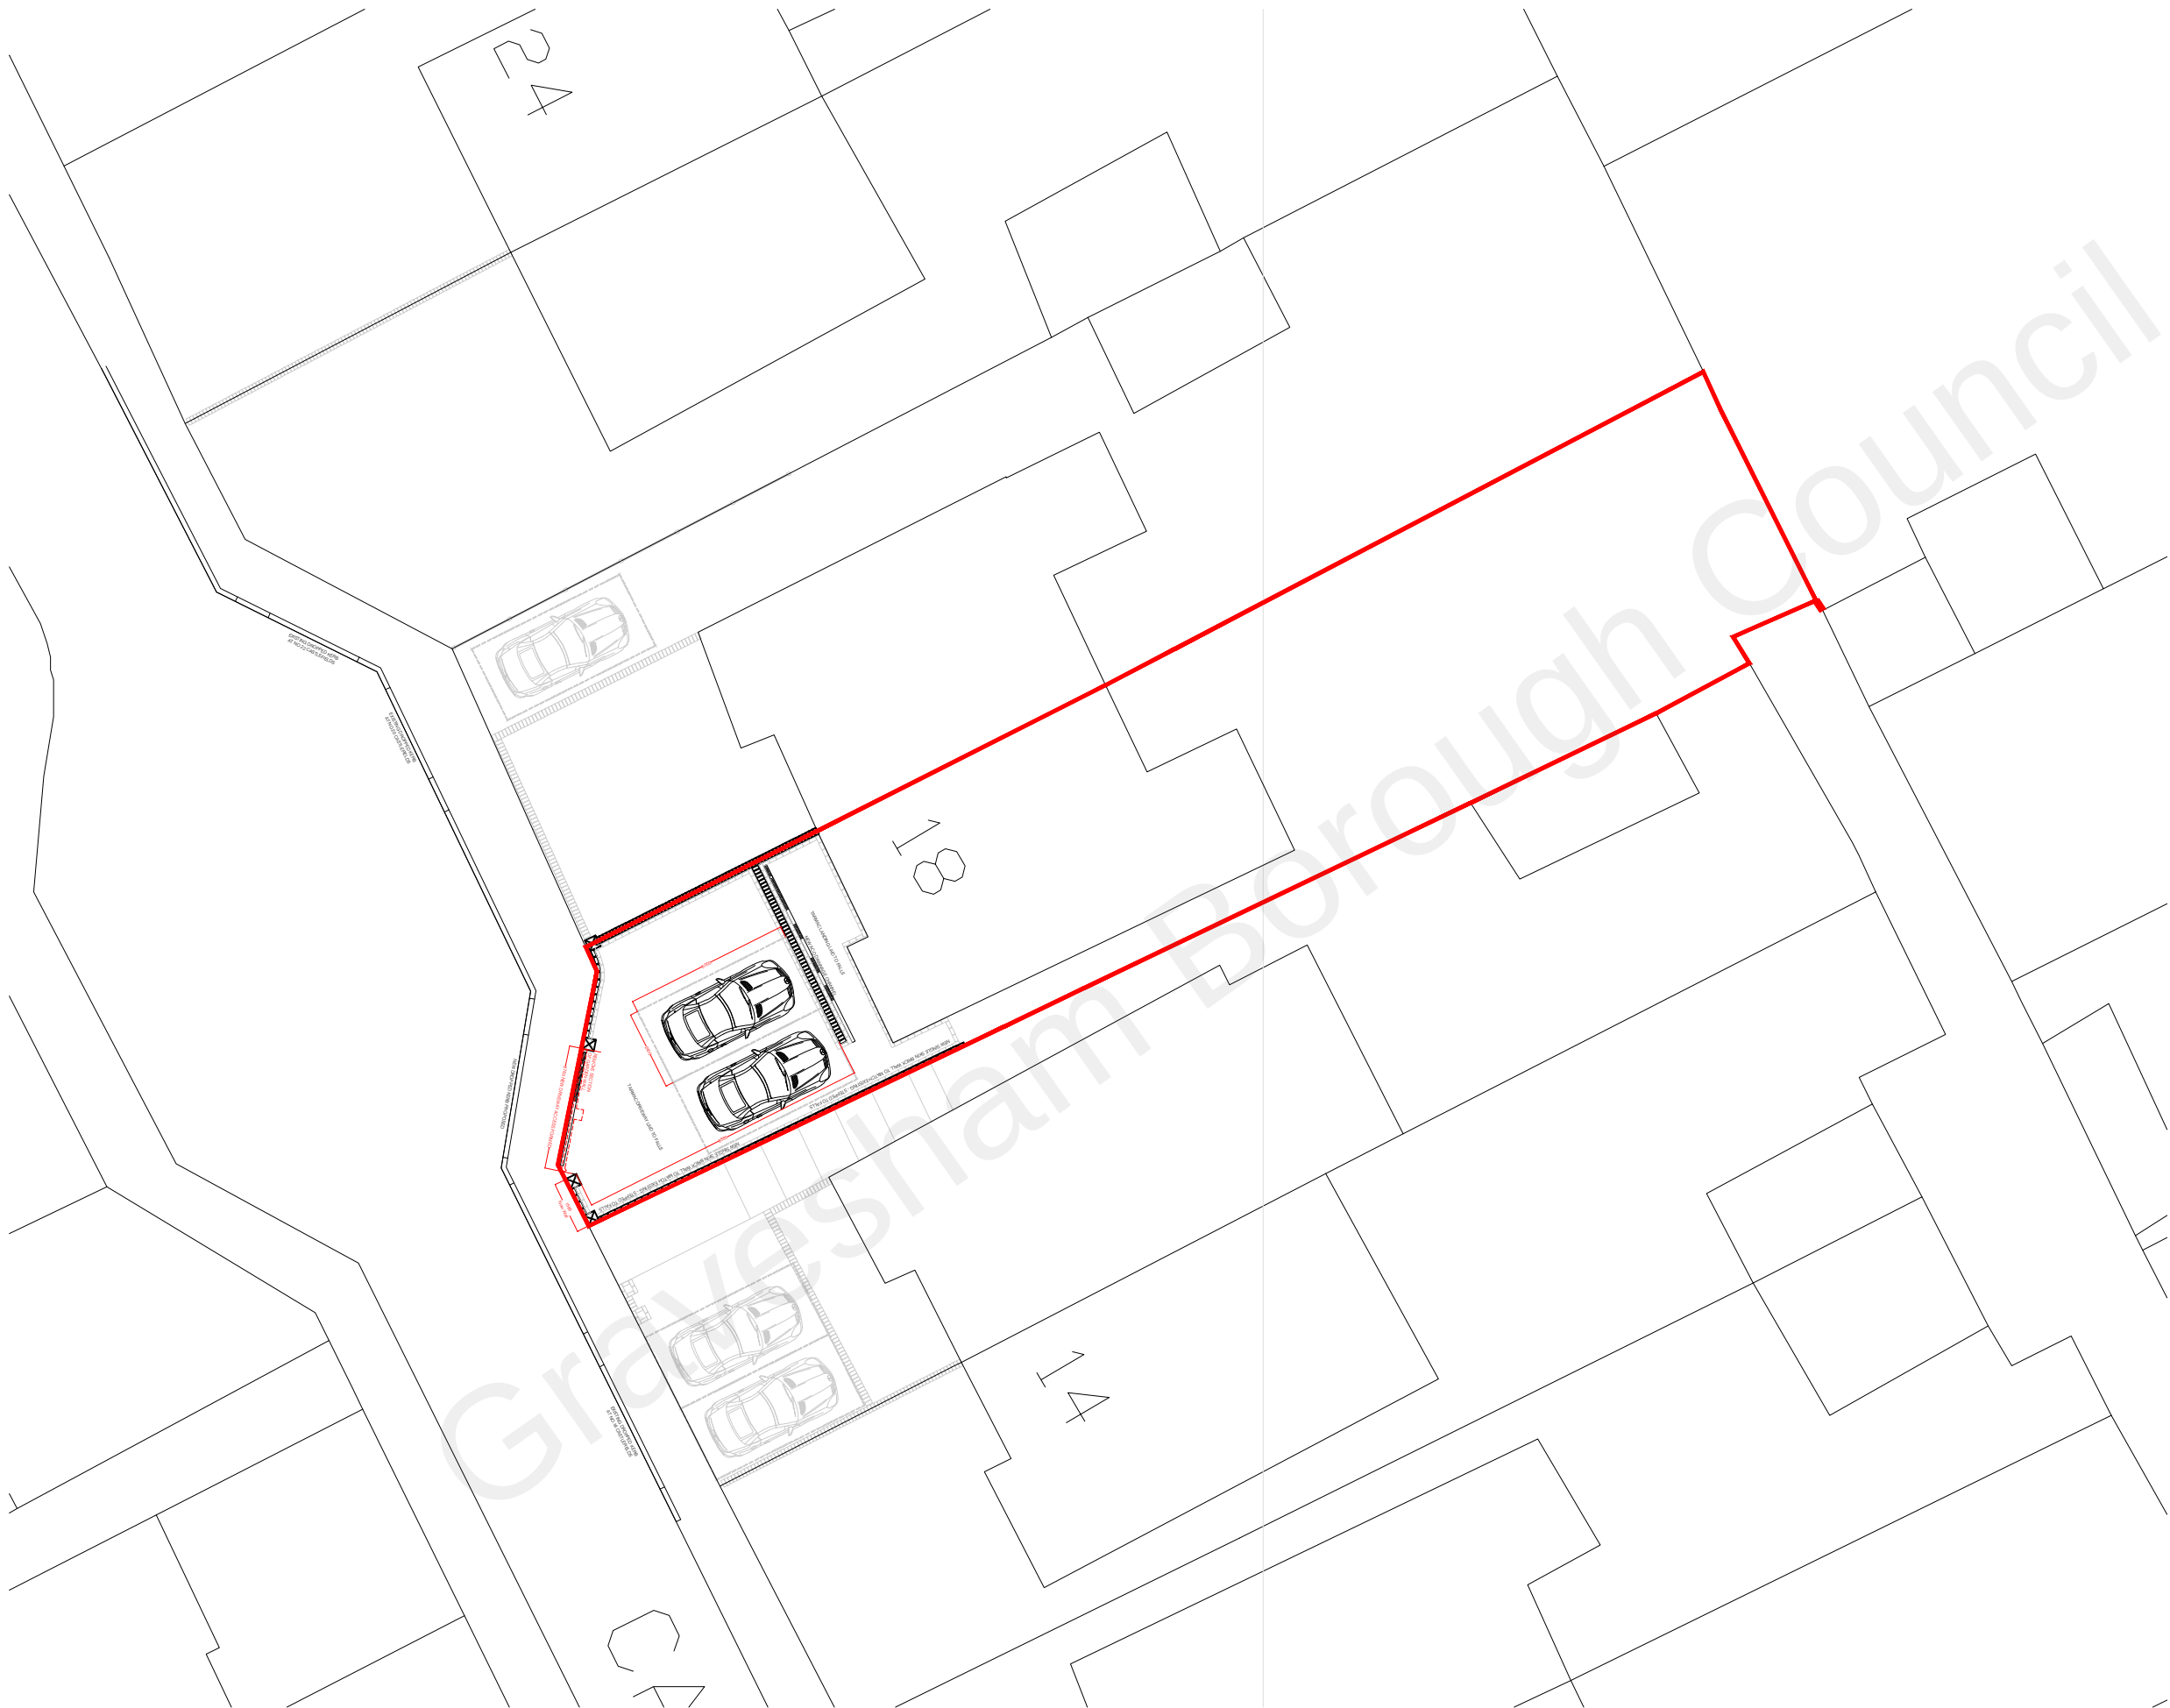


REV	DATE	DESCRIPTION	DR	CH
-----	------	-------------	----	----

PLANNING ISSUE

KLEDESIGN
ARCHITECTURE | PLANNING | VISUALISATIONS

CLIENT

PROJECT

18 CASTLEFIELDS, ISTEAD RISE, KENT, DA13
PROPOSED DRIVEWAY ALTERATIONS

DRAWING

GENERAL ARRANGEMENT
PROPOSED SITE / BLOCK PLAN

SCALE @ A3	DRAWN	CHECKED
1:200	VG	LN

CREATION DATE	REVISION
APRIL 2022	-

KLEDESIGN DRAWING NO.

K218 ■ KLE ■ DA13 ■ 00 ■ DR ■ A ■ 002

PROJECT NO - COMPANY - ZONE - LEVEL - TYPE - ROLE - NUMBER

© COPYRIGHT: ALL RIGHTS RESERVED.

- THIS DRAWING MUST NOT BE REPRODUCED WITHOUT PERMISSION.

- THIS DRAWING MUST BE READ IN CONJUNCTION WITH ALL RELEVANT CONSULTANT / SPECIALIST DRAWINGS / INFORMATION.

- THIS DRAWING MUST NOT BE USED FOR CONSTRUCTION UNLESS ISSUED FOR CONSTRUCTION.

- ALL DIMENSIONS ON THIS DRAWING ARE IN MILLIMETERS (UNLESS OTHERWISE STATED).

- ANY DISCREPANCIES MUST BE REPORTED TO KLEDESIGN IMMEDIATELY.

- DO NOT SCALE OFF DRAWINGS, USE DISPLAYED DIMENSIONS ONLY.

1 PROPOSED SITE / BLOCK PLAN
1:200 @ A3

