



The Contractor is to check all dimensions on site and report any discrepancies to the Contract Administrator. This drawing is to be read in conjunction with all other standard documentation.

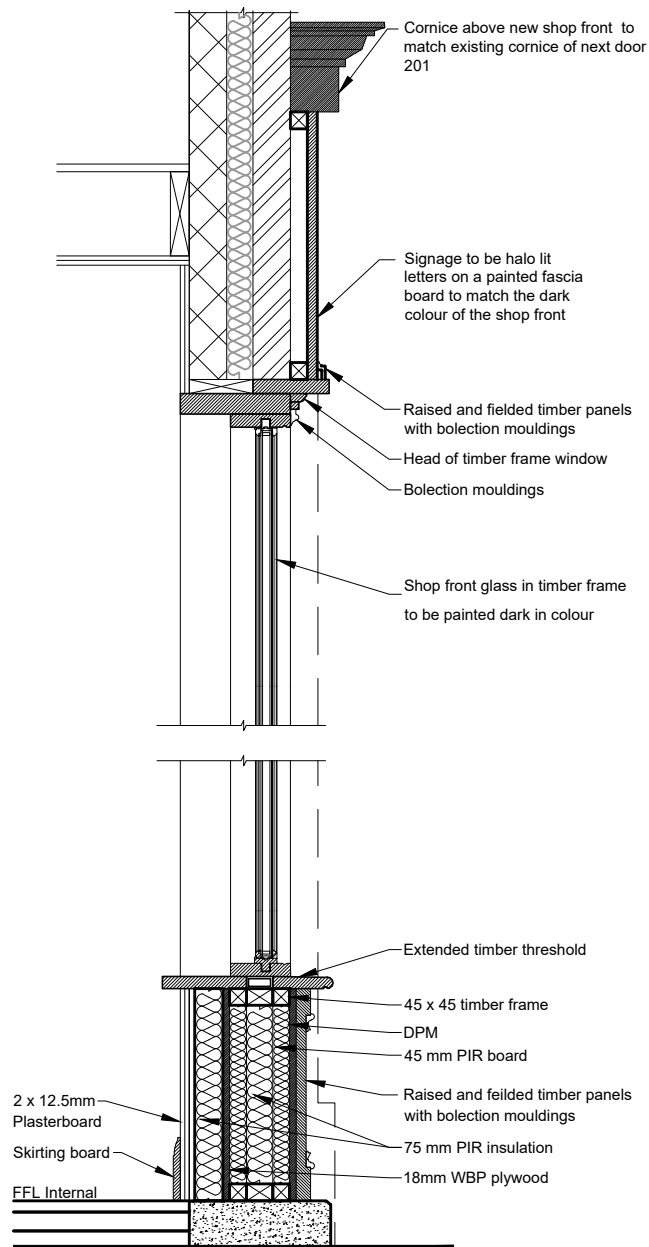

PROPOSED SECTION AA

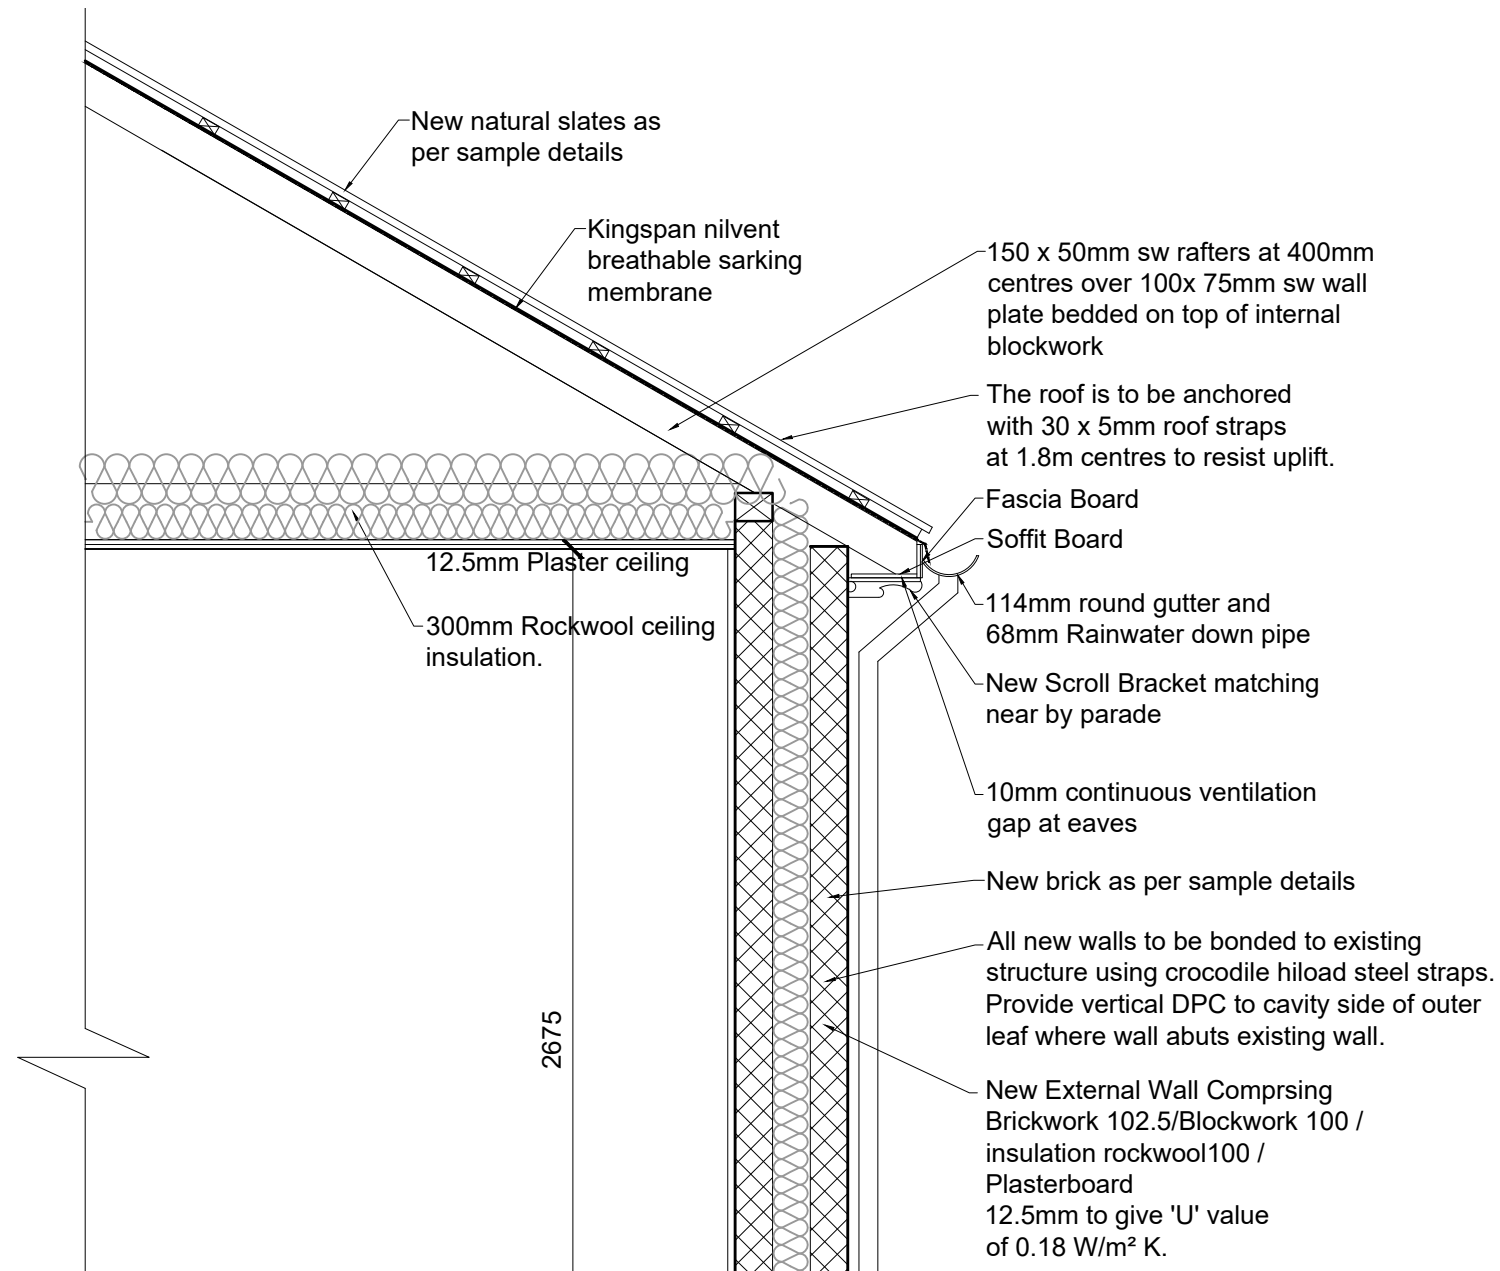

PROPOSED EAVES DETAIL

rev.	description	date	chkd.
------	-------------	------	-------



93 Cotmandene Crescent,
Orpington, Kent BR5 2RA
020 3004 9238
07931 931 035
s.nagpal@dapconsultants.co.uk
www.dapconsultants.co.uk

project : 4-5 Milton Road
Gravesend

drawing title : Proposed Hanging Sign & Eaves Details

drawn: MV	chkd: SS	date: 07.08.2024
status: Planning	scale: 1:20@A3	
proj no: 2531	drg no: 08	rev no: