


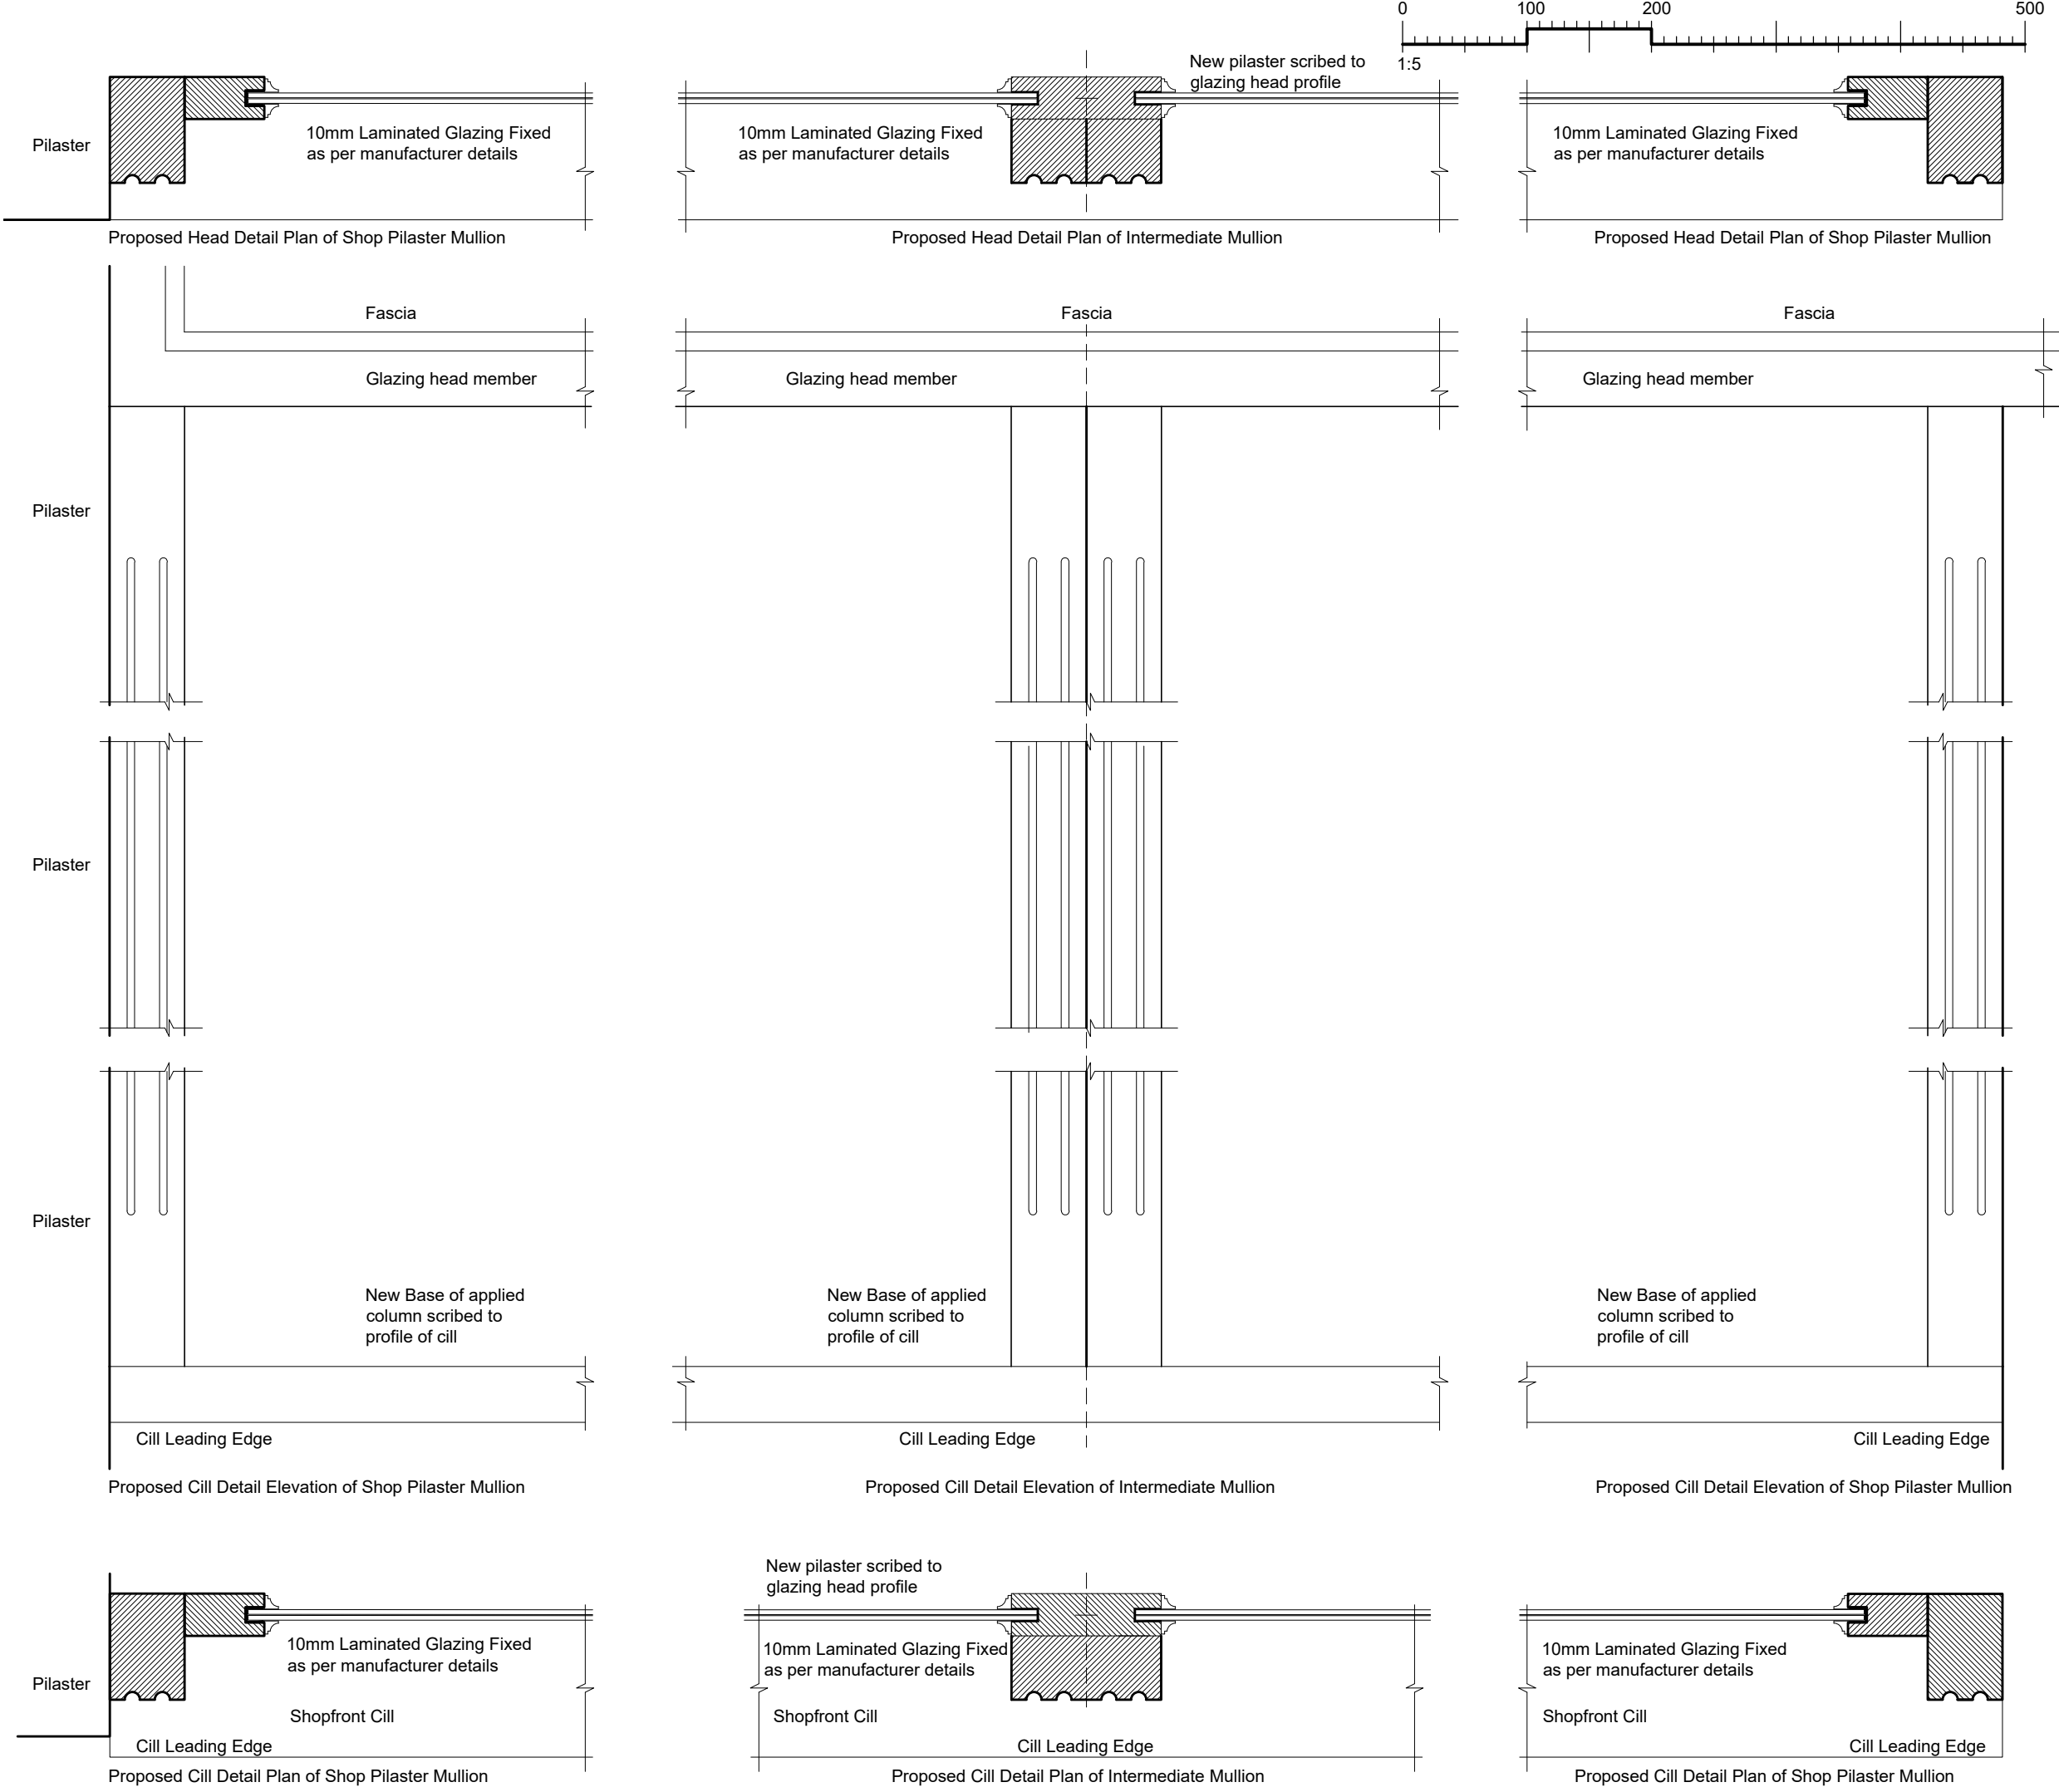

The Contractor is to check all dimensions on site and report any discrepancies to the Contract Administrator. This drawing is to be read in conjunction with all other standard documentation.

rev.	description	date	chkd.
Design And Plan CONSULTANTS 93 Cotmandene Crescent, Orpington, Kent BR5 2RA 020 3004 9238 07931 931 035 s.nagpal@dapconsultants.co.uk www.dapconsultants.co.uk			

project : 4-5 Milton Road Gravesend

drawing title : Proposed Shopfront Details

drawn: MV	chkd : SS	date:07.08.2024
status: Planning	scale: 1:5@A3	
proj no : 2531	drg no: 10	rev no: