


Block plan

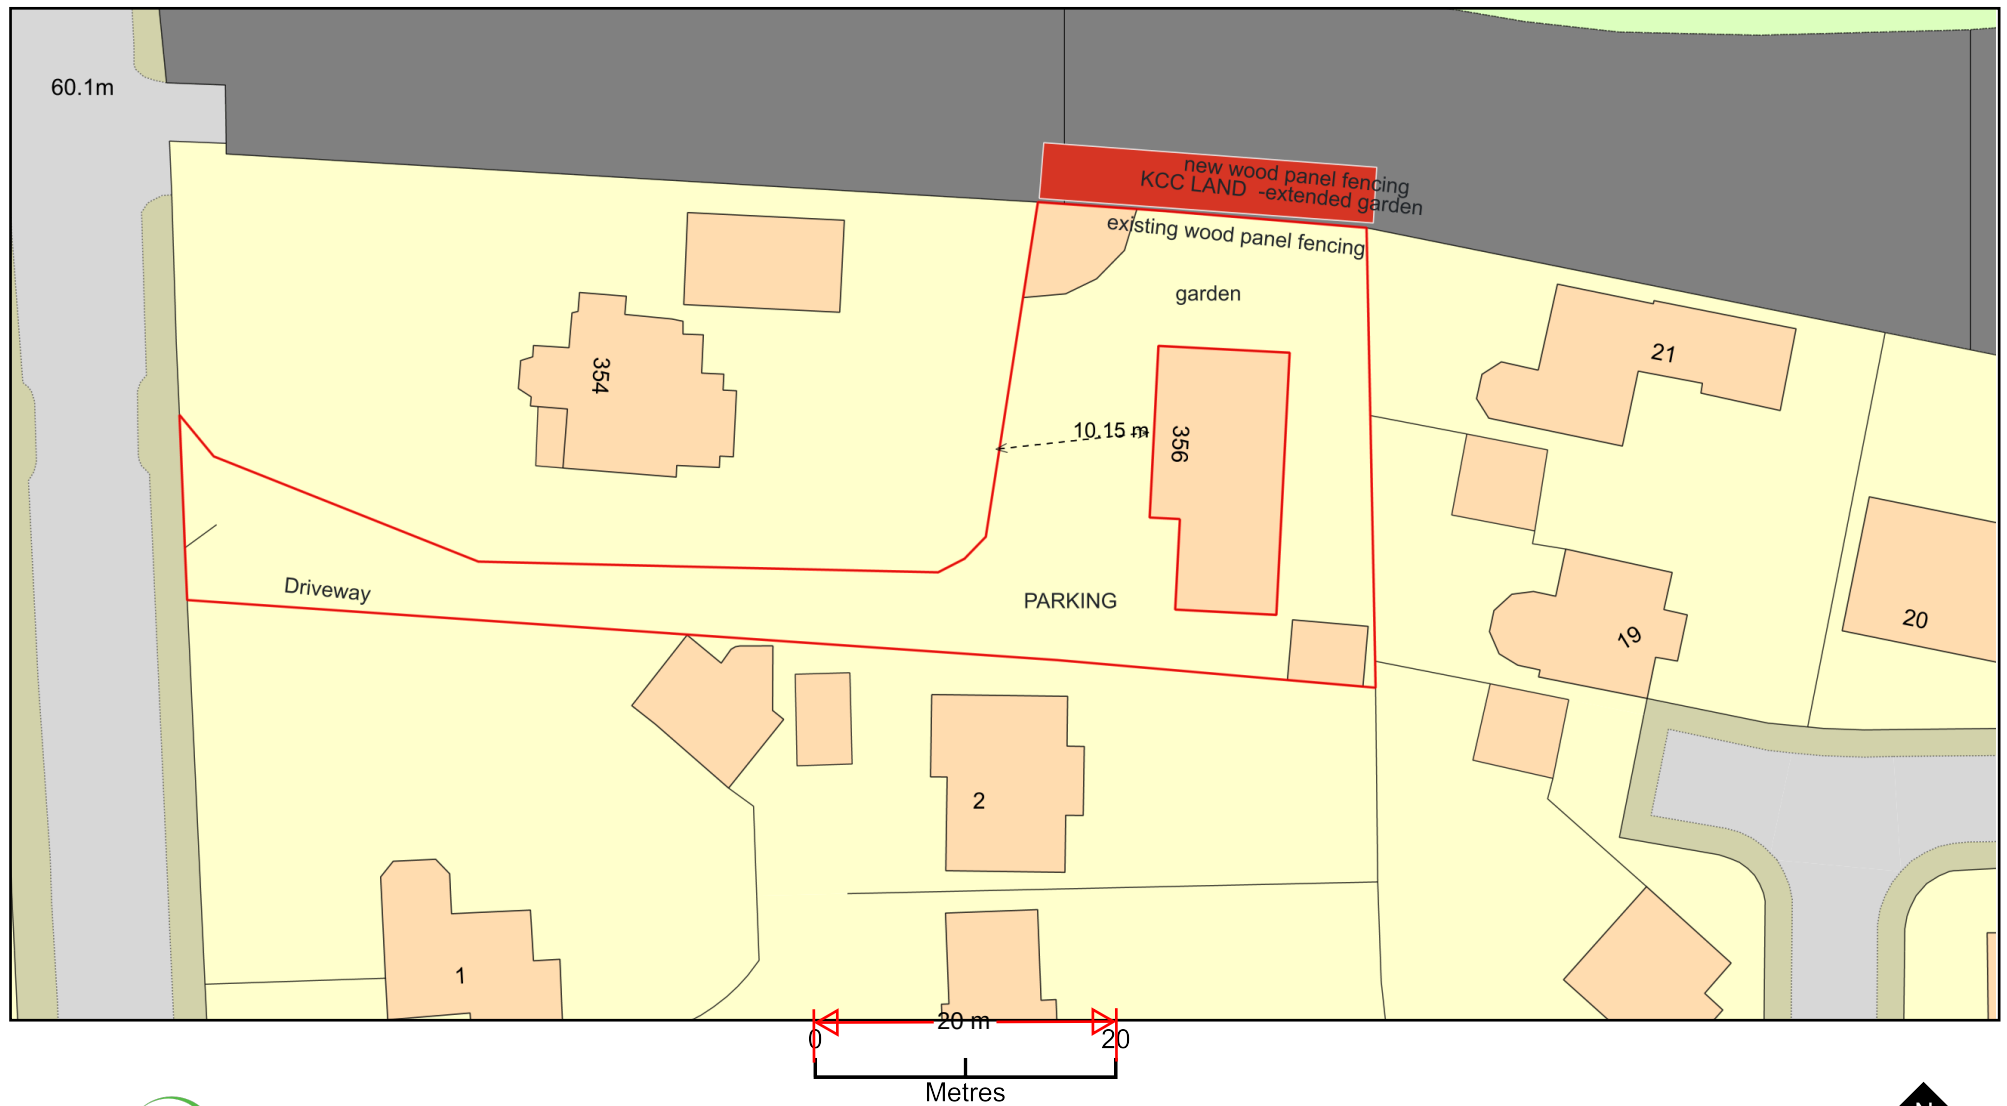

Plan Produced for: Bal Chattha

Date Produced: 22 Oct 2024

Plan Reference Number: TQRQM24296140304079

Scale: 1:500 @ A4

© Crown copyright and database rights 2023 OS 100042766