


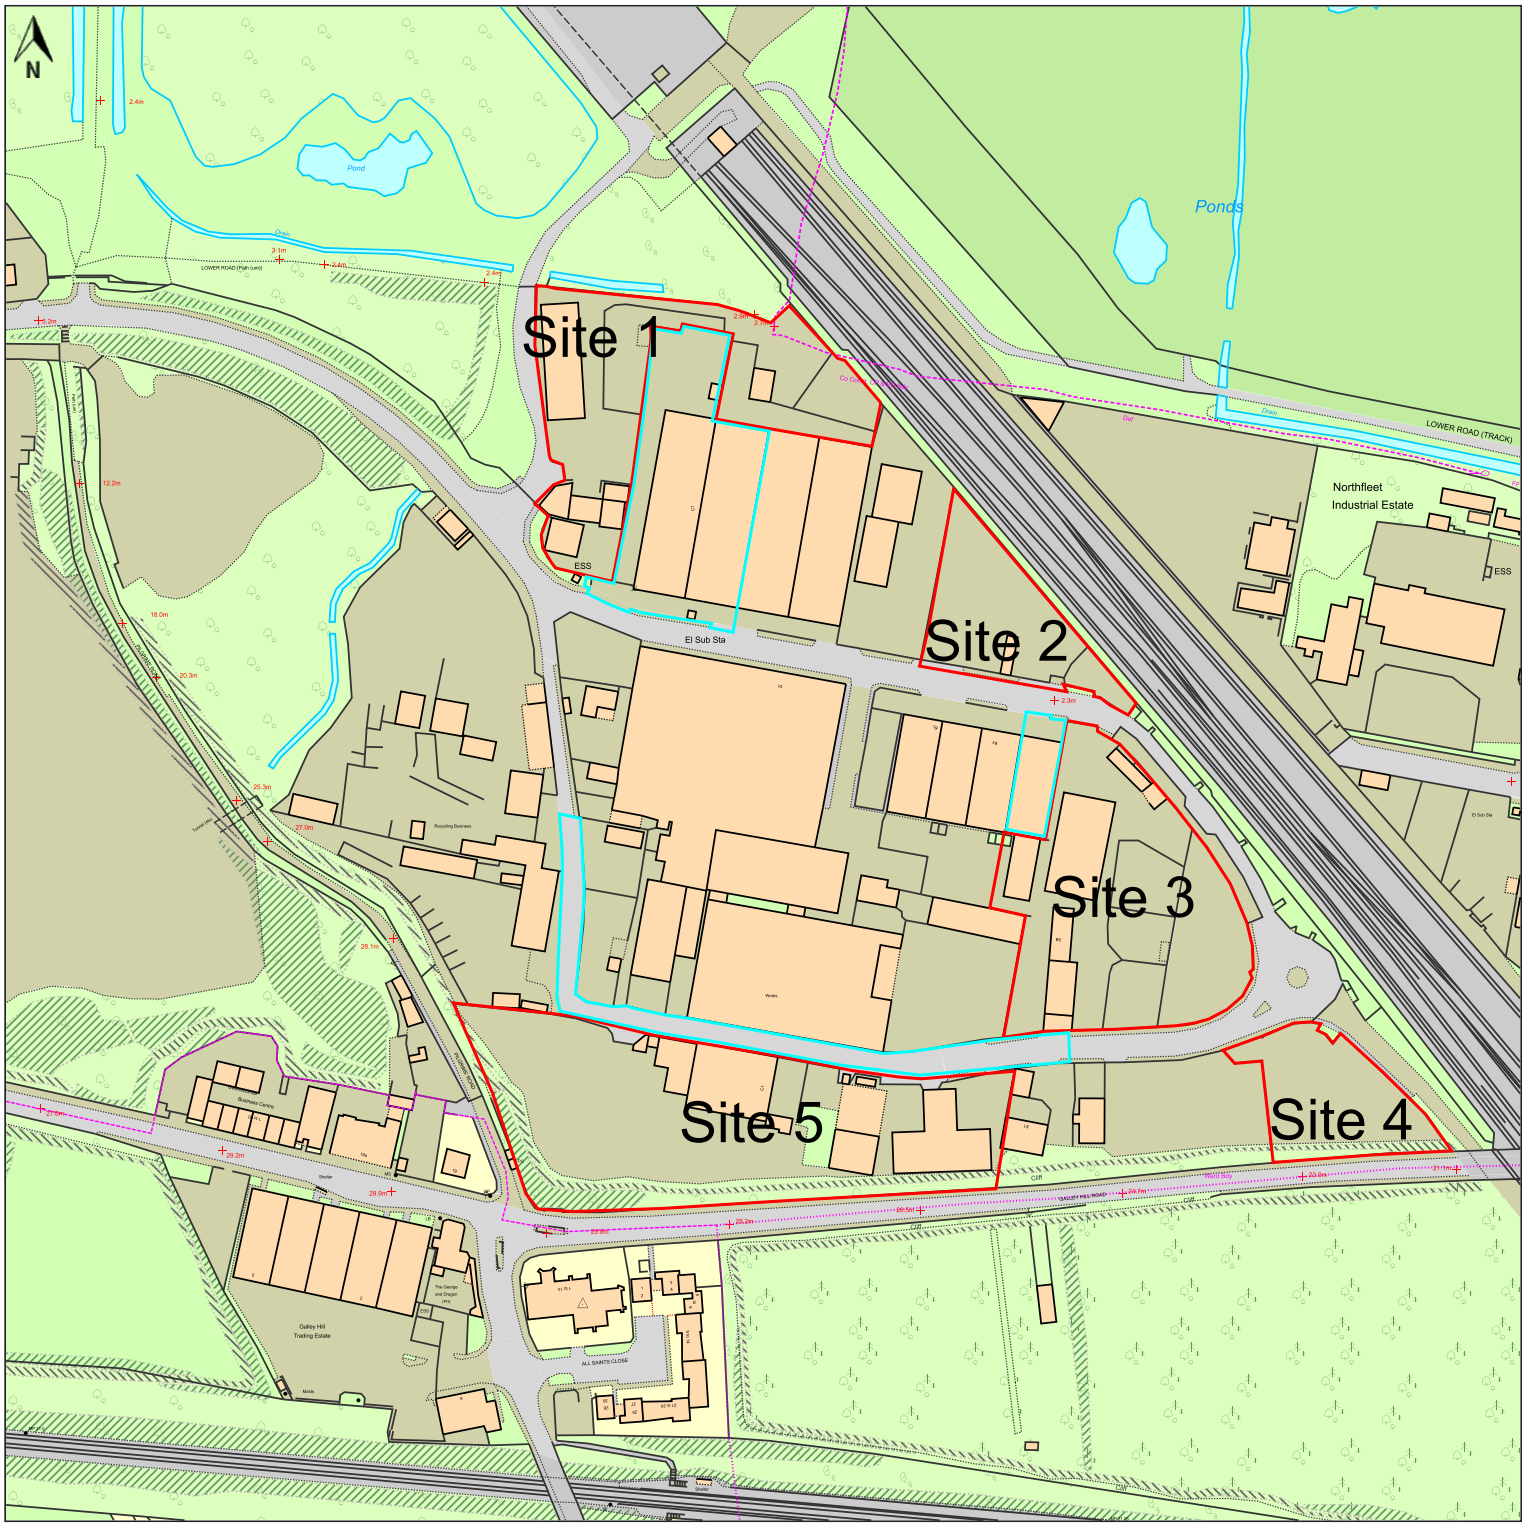

© Crown copyright and database rights, 2024. Ordnance Survey 0100031673 Created using Plans by Emapsite

0m 50m 100m 150m 200m 250m

Scale: 1:2500

Paper Size: A3

Notes:



Drawn by D HILTON
Blenheim Partnership
The Tump, Penallt, Monmouthshire, NP25 4AQ
Mobile 77994 03550 email bucklandlake@hotmail.com

Site 4 & 5

Manor Way Business Park
Swanscombe DA10 0PP
O.S Location map all sites

Client
Vitesse Investments Limited

Drawing Number VIT 2022-04
revision

Scale 1:2,500 @ A3

