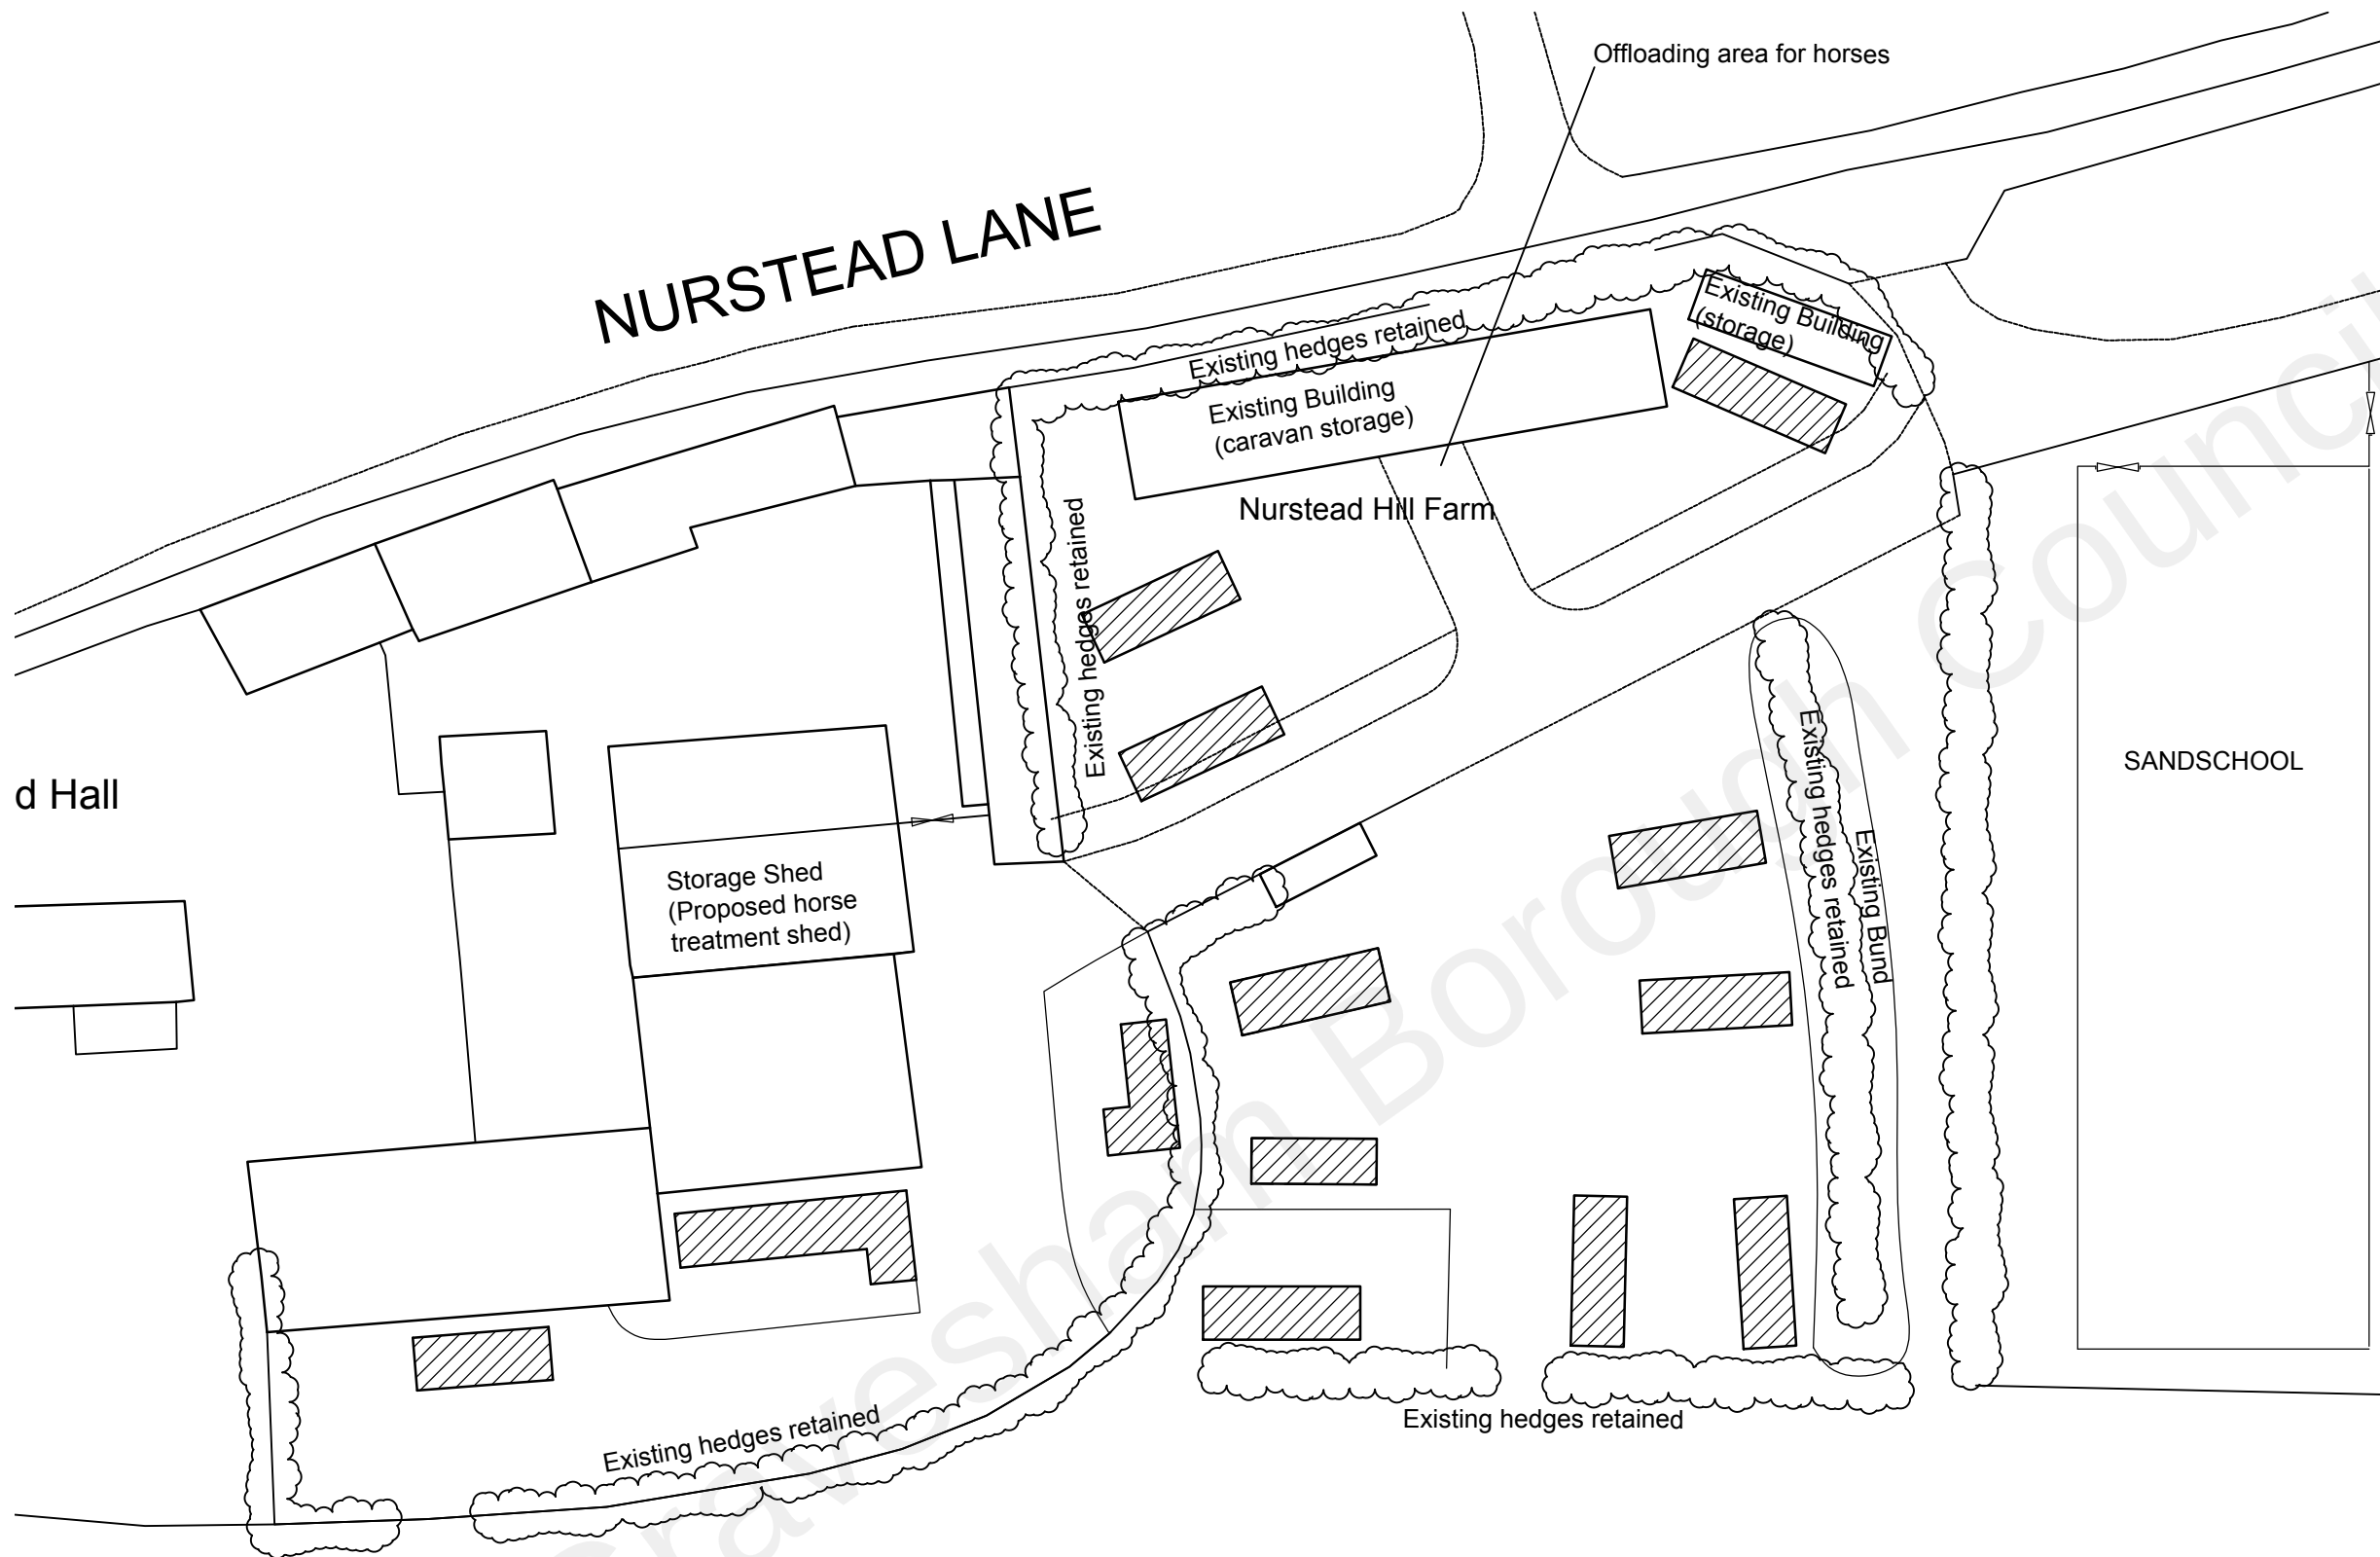


<i>Graham Simpkin Planning</i>				Site Nurstead Hill Farm, Nurstead Lane, Meopham	
CHARTERED TOWN PLANNERS & DEVELOPMENT CONSULTANTS				Proposed horse	
2 The Parade, Ash Road, Hartley, Longfield, Kent, DA3 8BG				Drawing Title	Existing Block Plan
Tel: 01474 703705 Fax: 01474 707299				Treatment Shed	
E-mail: webmail@grahamsimpkinplanning.co.uk				Date	Scale
				July 2021	1:500 @ A3
				Drg. No. 1839 / 23	Rev
				Drawn by	M.D.E