


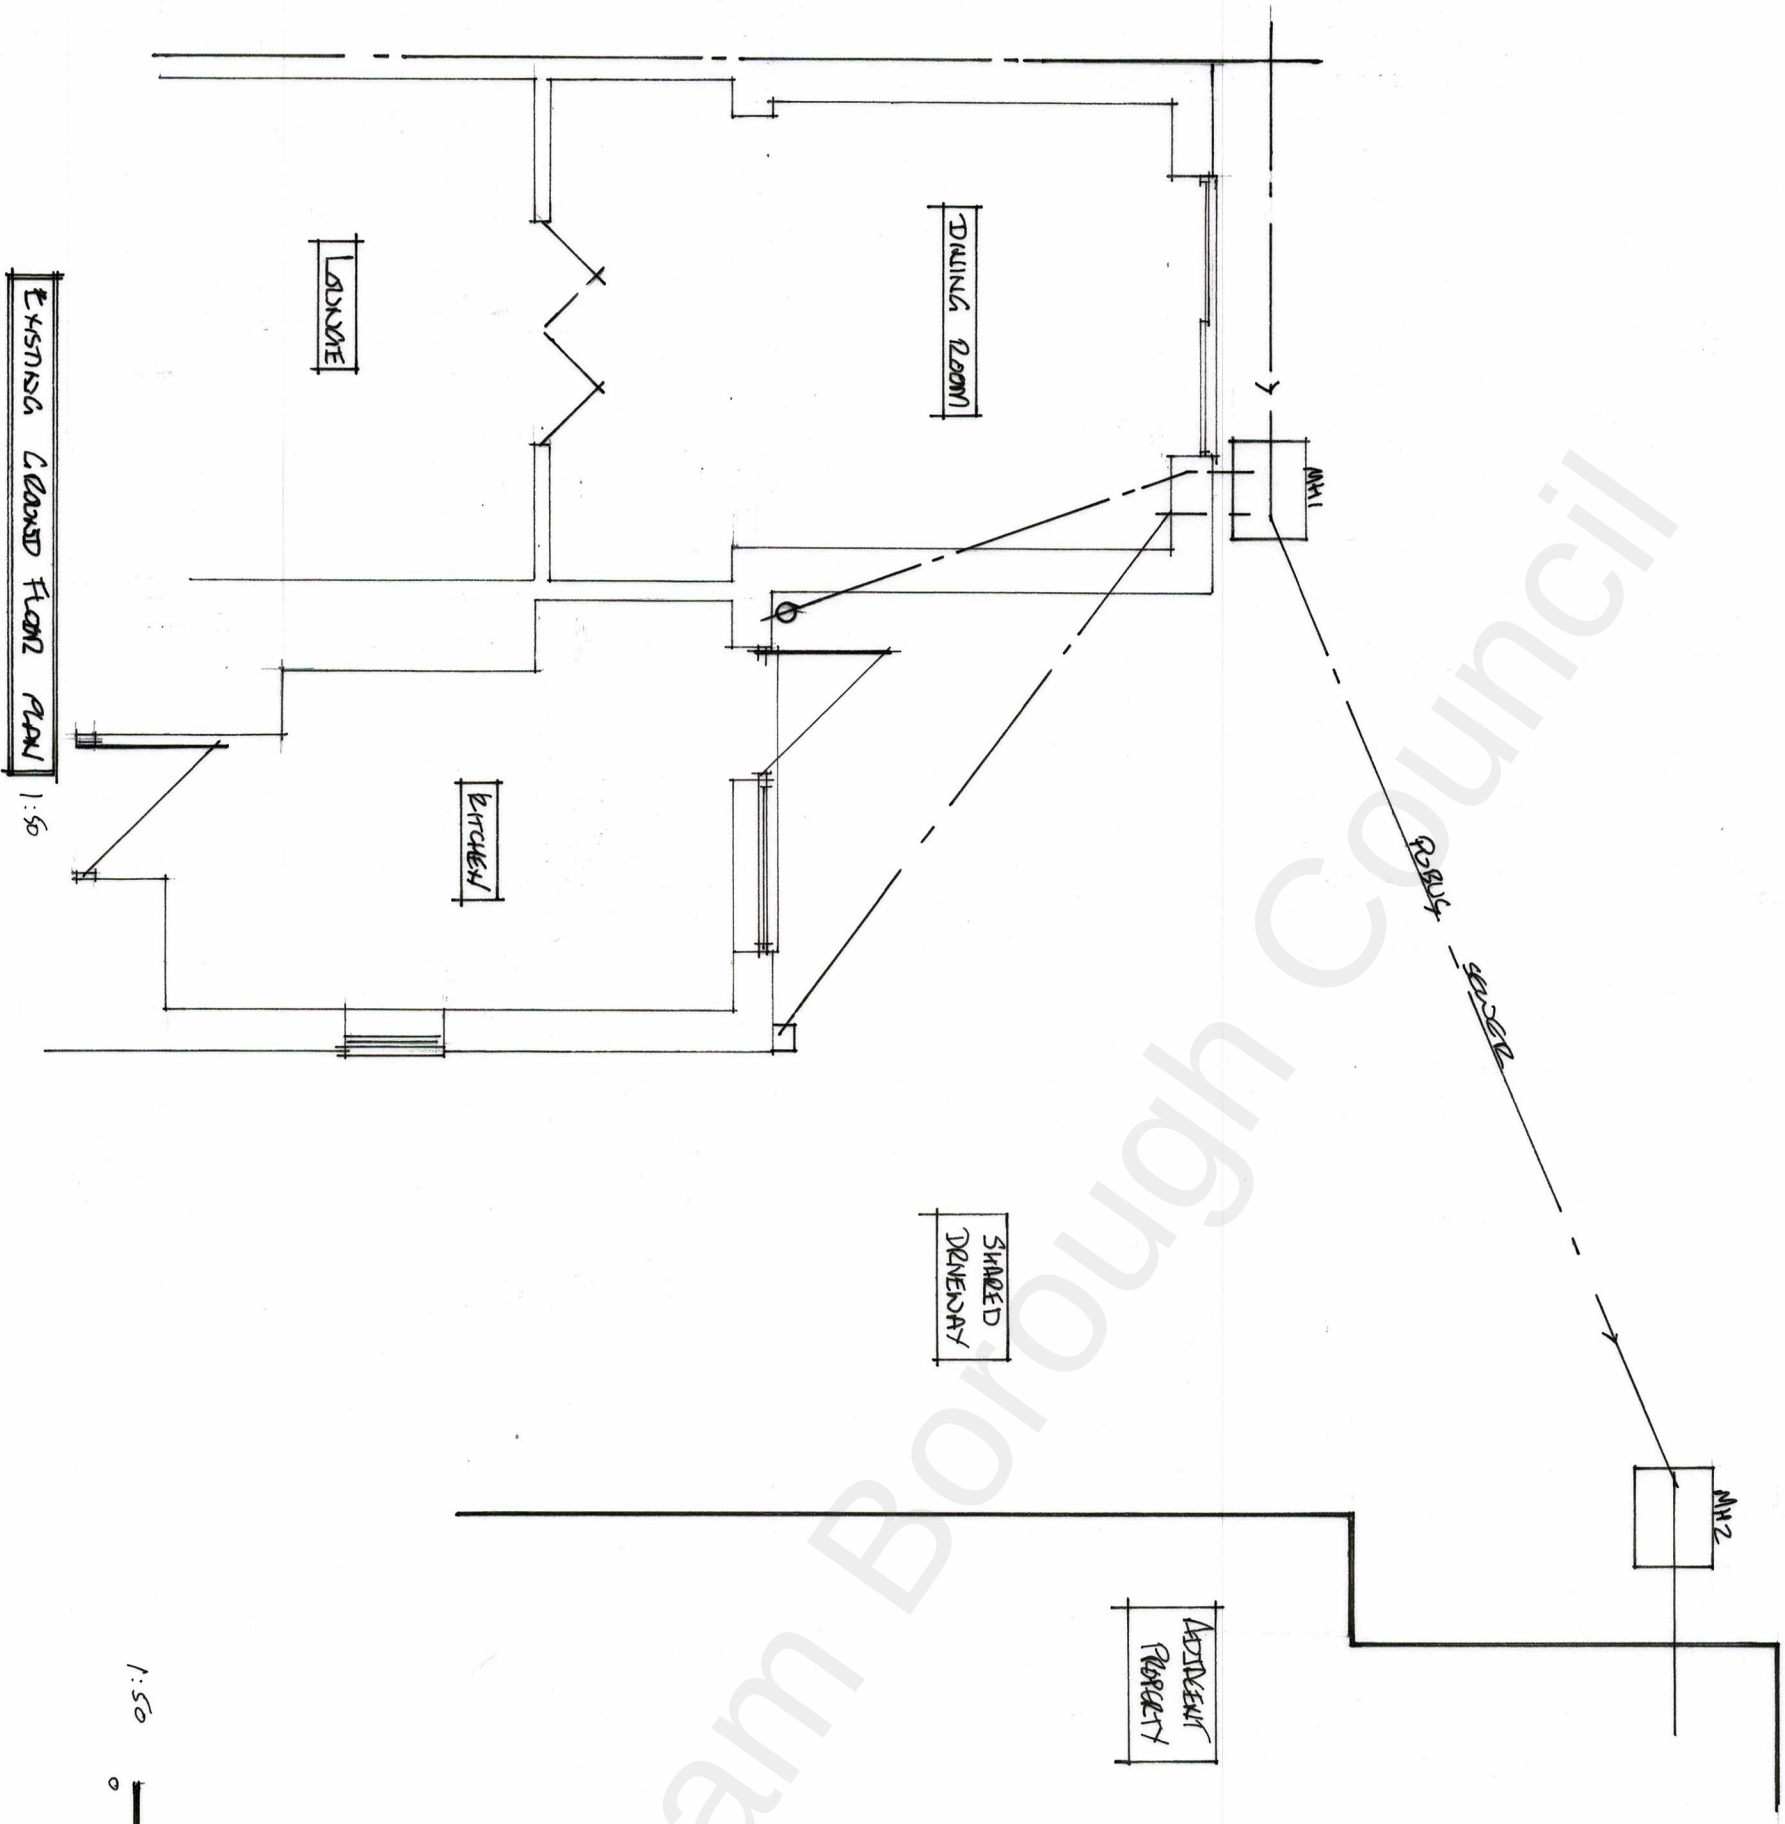

1:50

0 1 2 3 4

SINGLE STOREY REAR
EXTENSION

Mrs L. KHAMTOOZE
28 LEANDER DRIVE,
RAVEVIEW PARK
GRAVESEND DALE WAY

SCALE 1:50 DATE 9.3.22

Draw. No. 22/01/03 01