
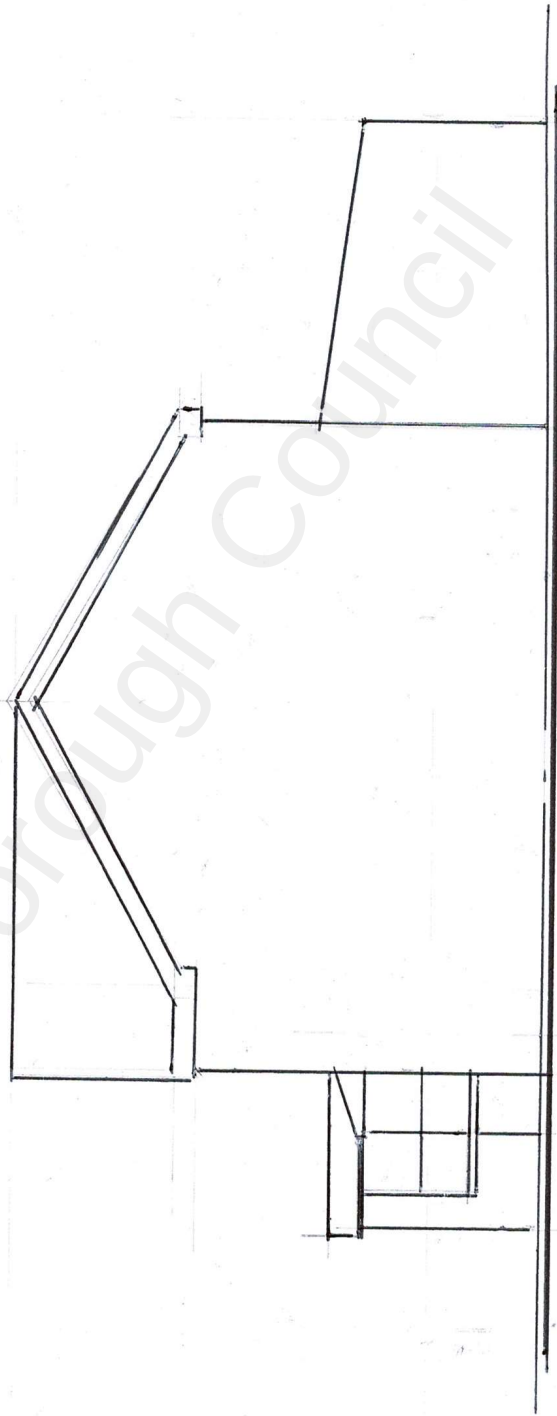


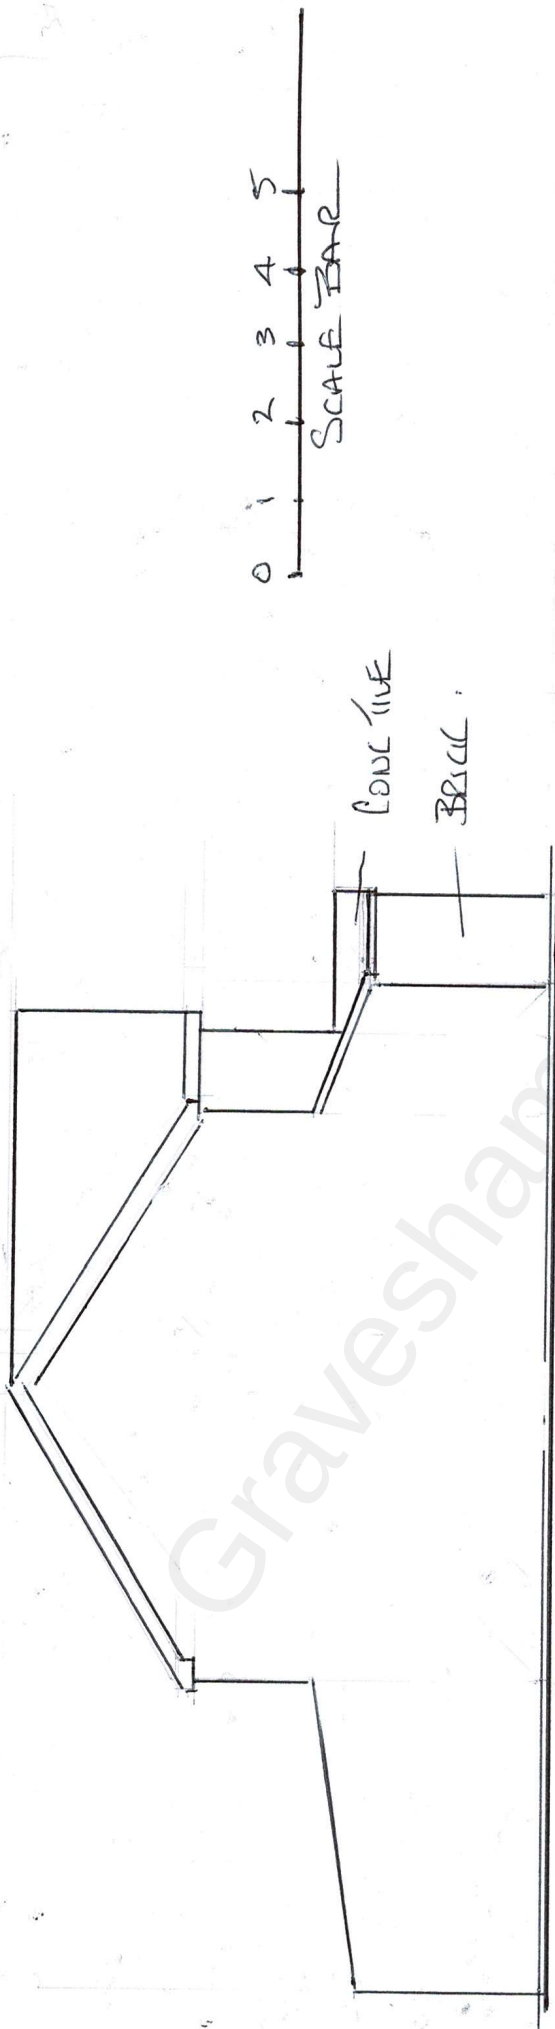

Title SIDE ELEVATIONS PROPOSED	Job 2 WYKENTHAM CLOSE GRAVESEND	Date 20.7.22	Dm 1W	Scale 1:100	W004		
--------------------------------------	---------------------------------------	-----------------	----------	----------------	------	--	--