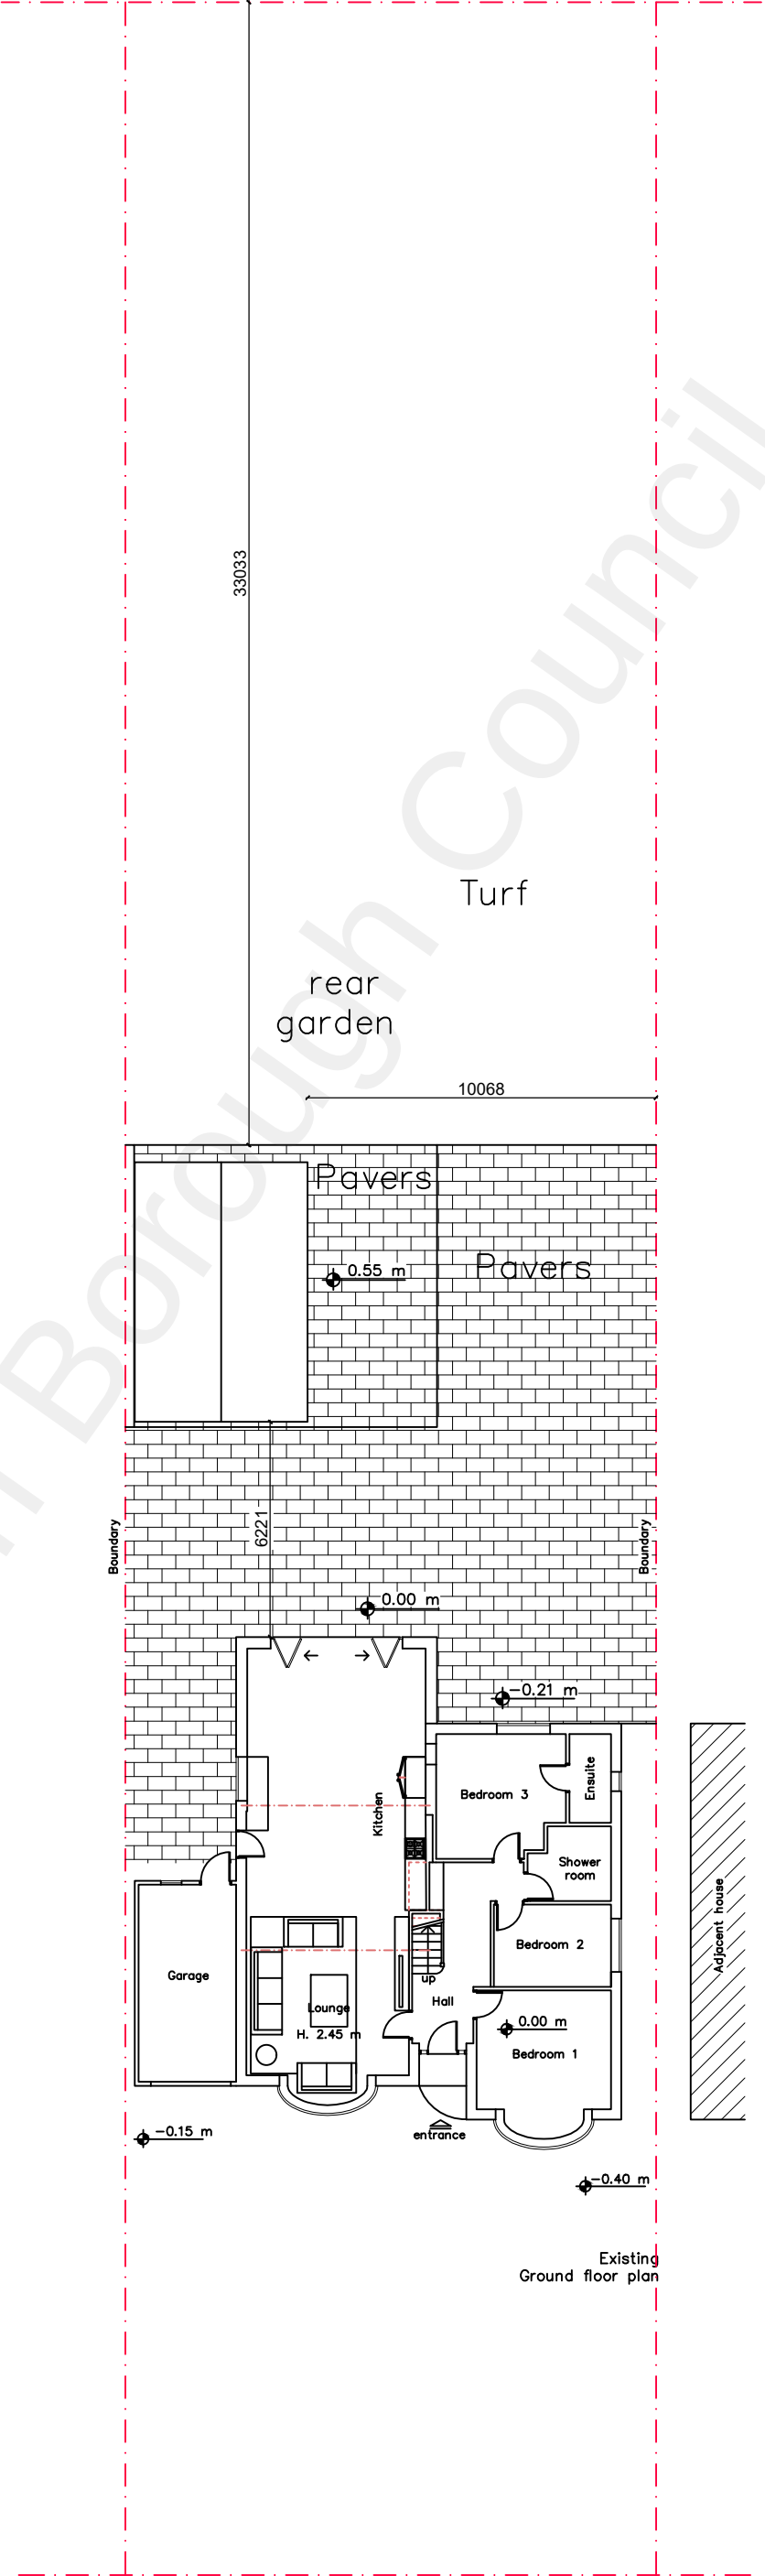


TITLE: 56 Downs Rd, Istead Rise, Gravesend, DA13 9HG	CLIENT: Veii Veii	DATE: April 2018	DRAWING TITLE: Block plan	DRAWING NO: 700 -P1		Hog Studio
	SCALE: 1:200@A3					