
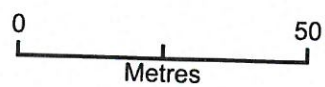


Willow Platt

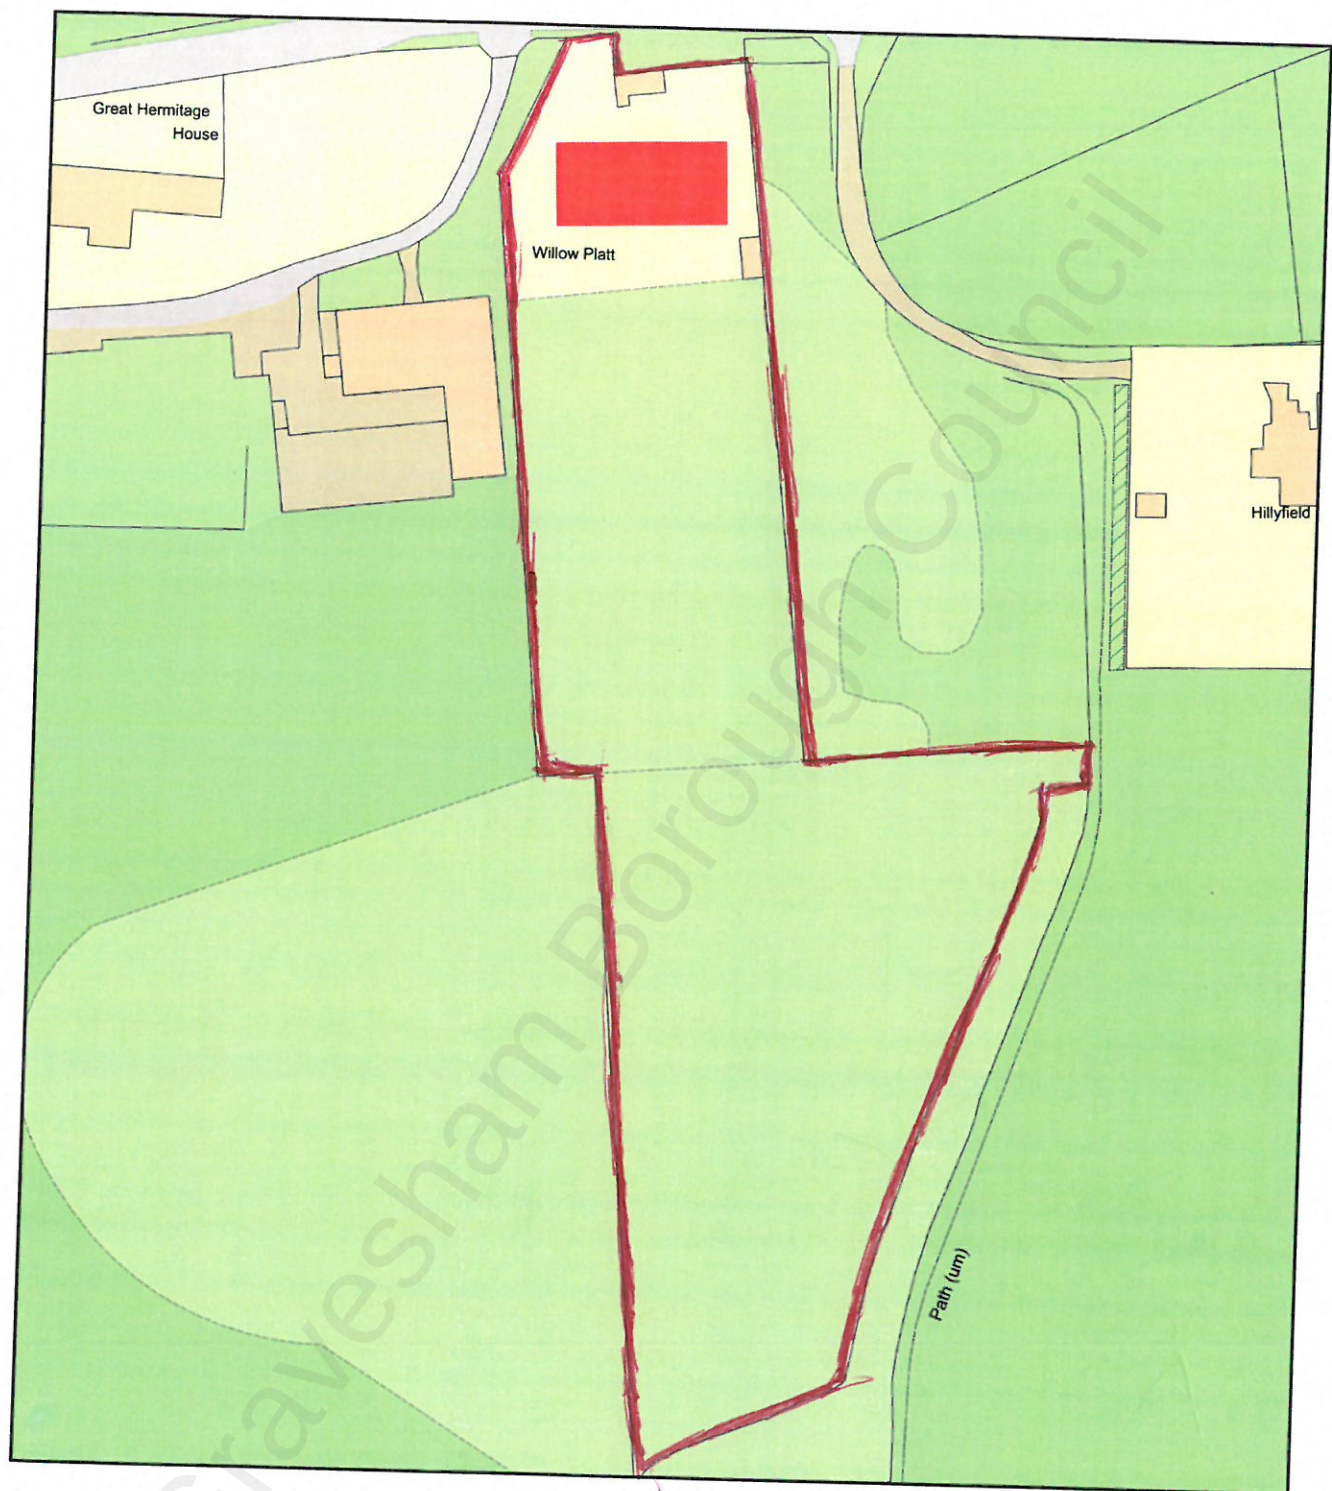

Plan Produced for: Keith & Trevor Sinclair

Date Produced: 28 Dec 2021

Plan Reference Number: TQRQM21362123126169

Scale: 1:1250 @ A4