

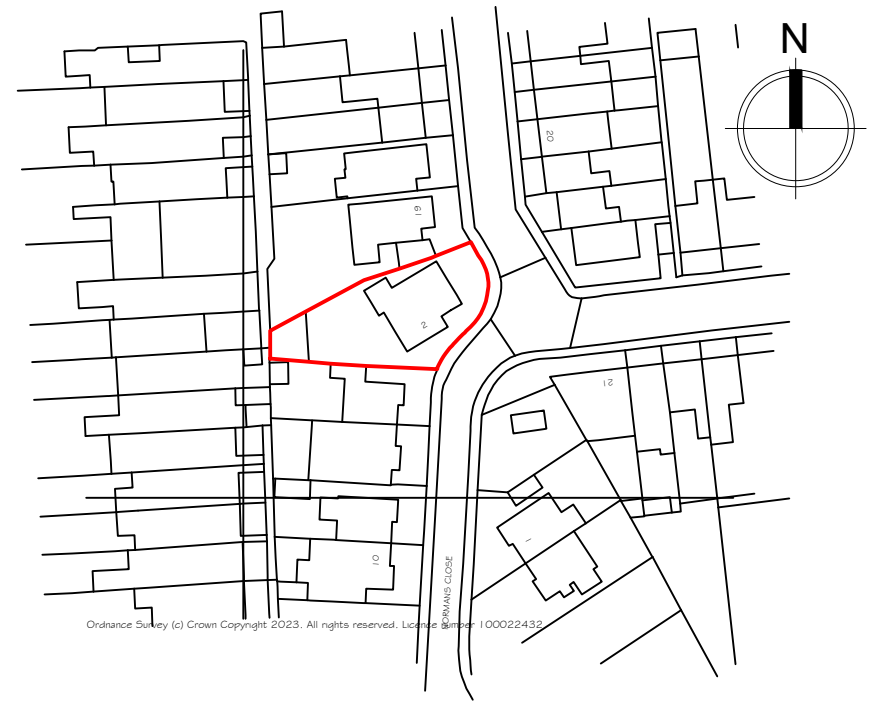
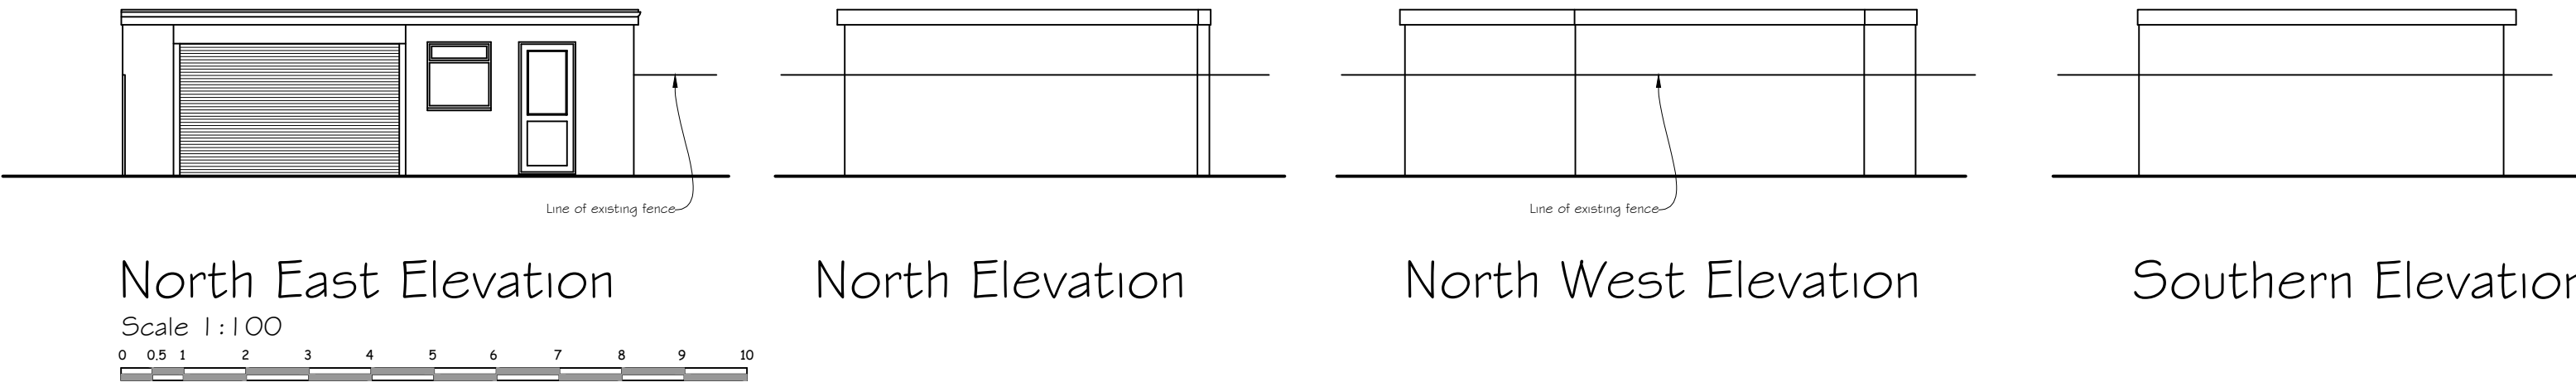


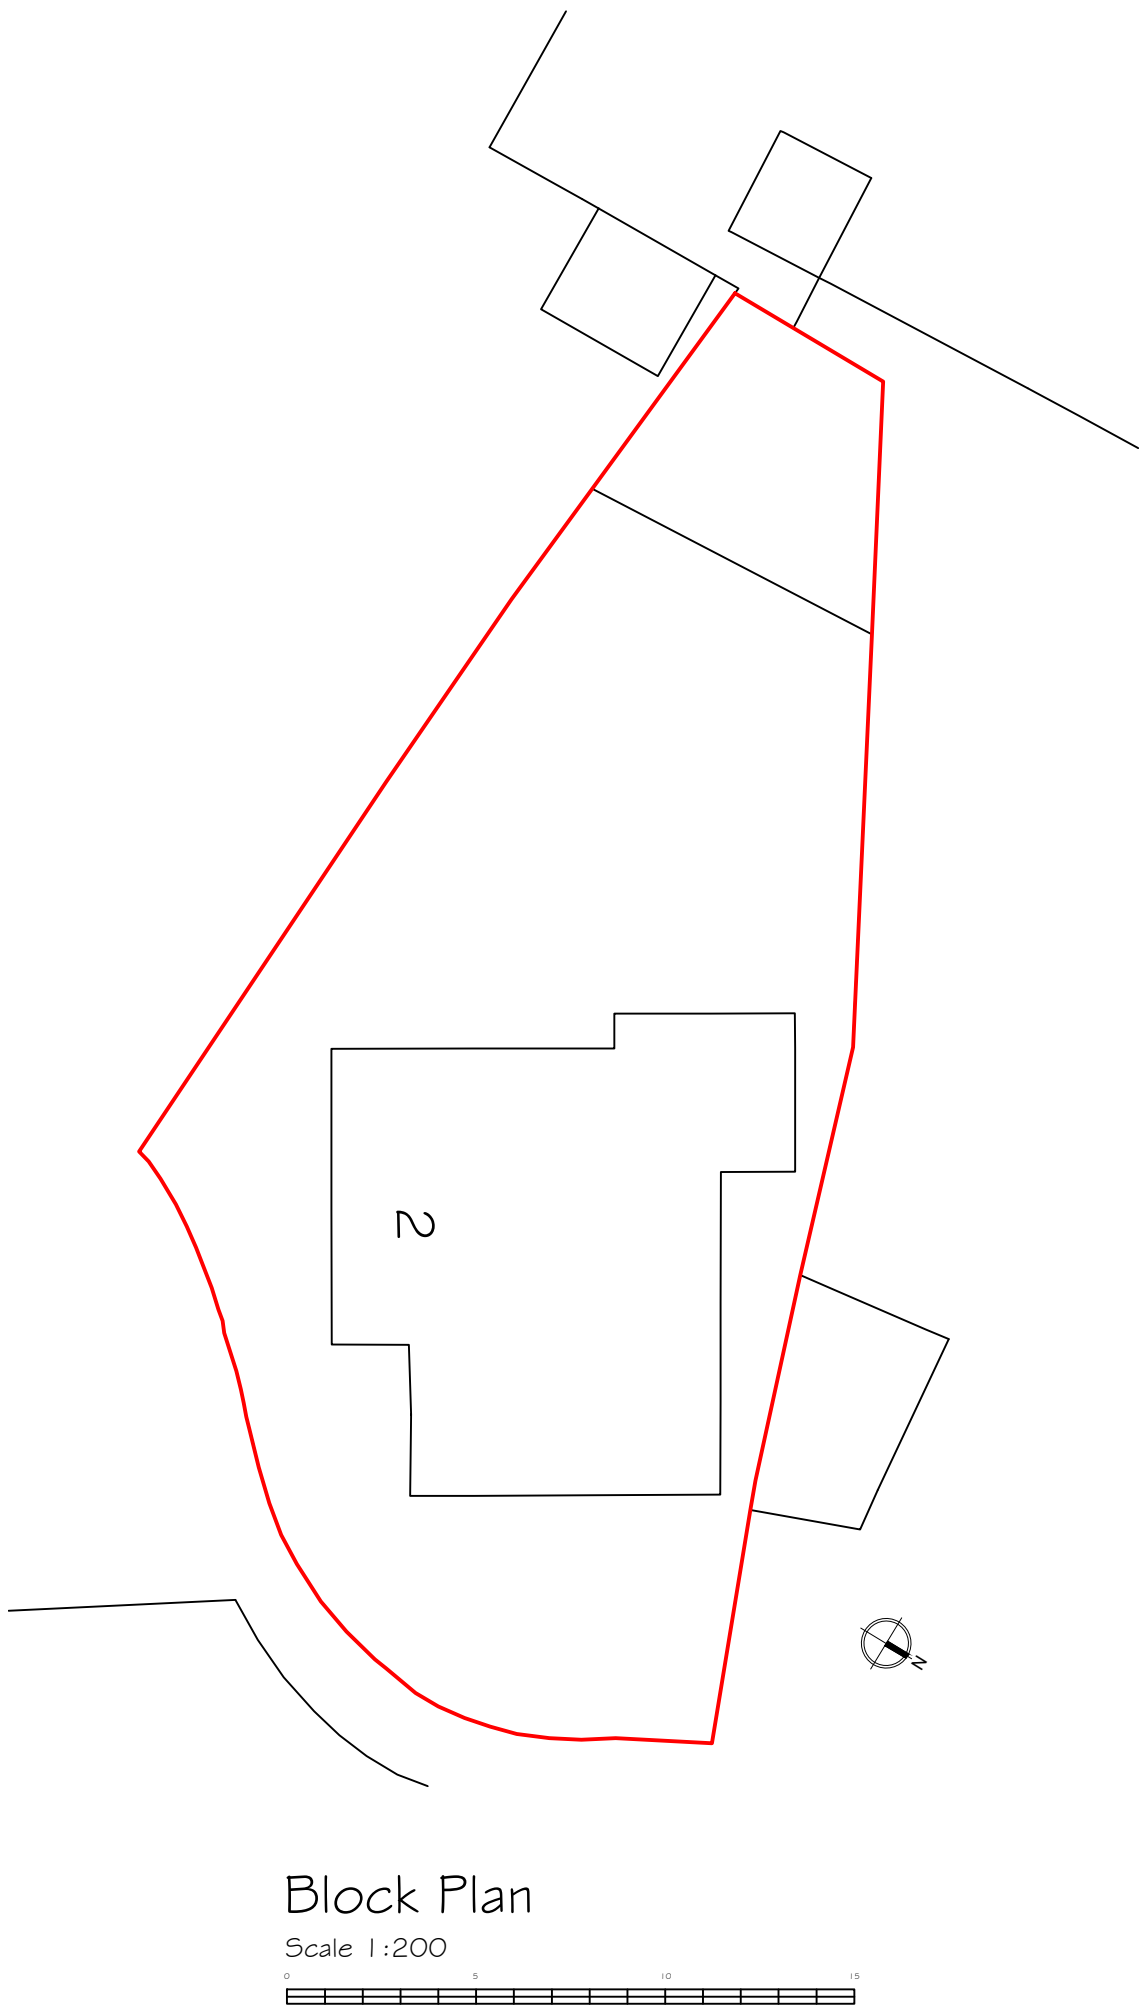

Location Plan

Scale 1:1250

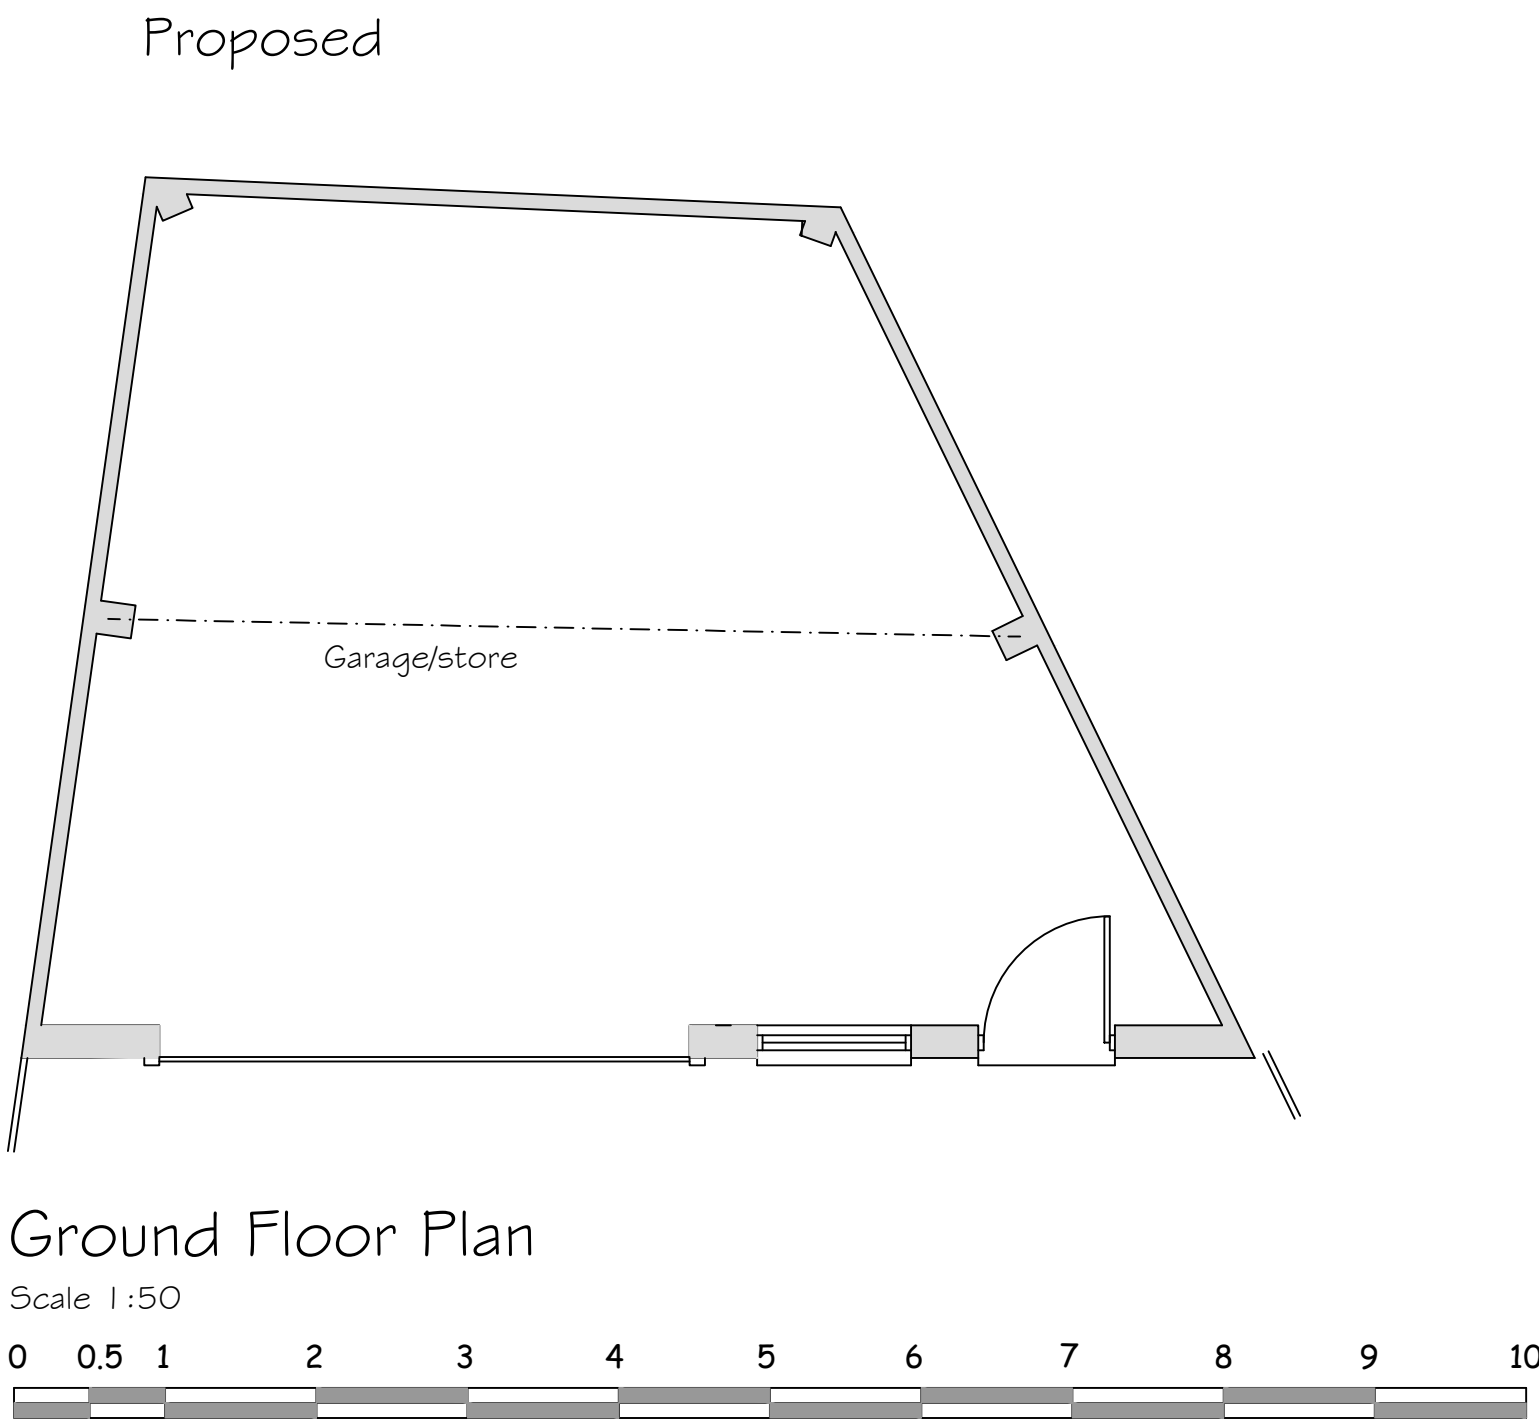

Rev B- Notation amended to garage.
Rev A- Scale bar added to elevation.

18 August 2023
26 June 2023

Synergy Planning & Property Consultants Ltd The Office The Larches Rochester Kent ME3 7NQW		
Client Mr J Dhanoya		
Address 2 Normans Close Gravesend		
Drawing title Proposed garage		
Scale 1:50/1:100/1:200/1:1250		
Date May 2023	Drawn by	
Drawing No 23/406/04	B	