



80 Cross Lane East - Outbuilding Planning Application

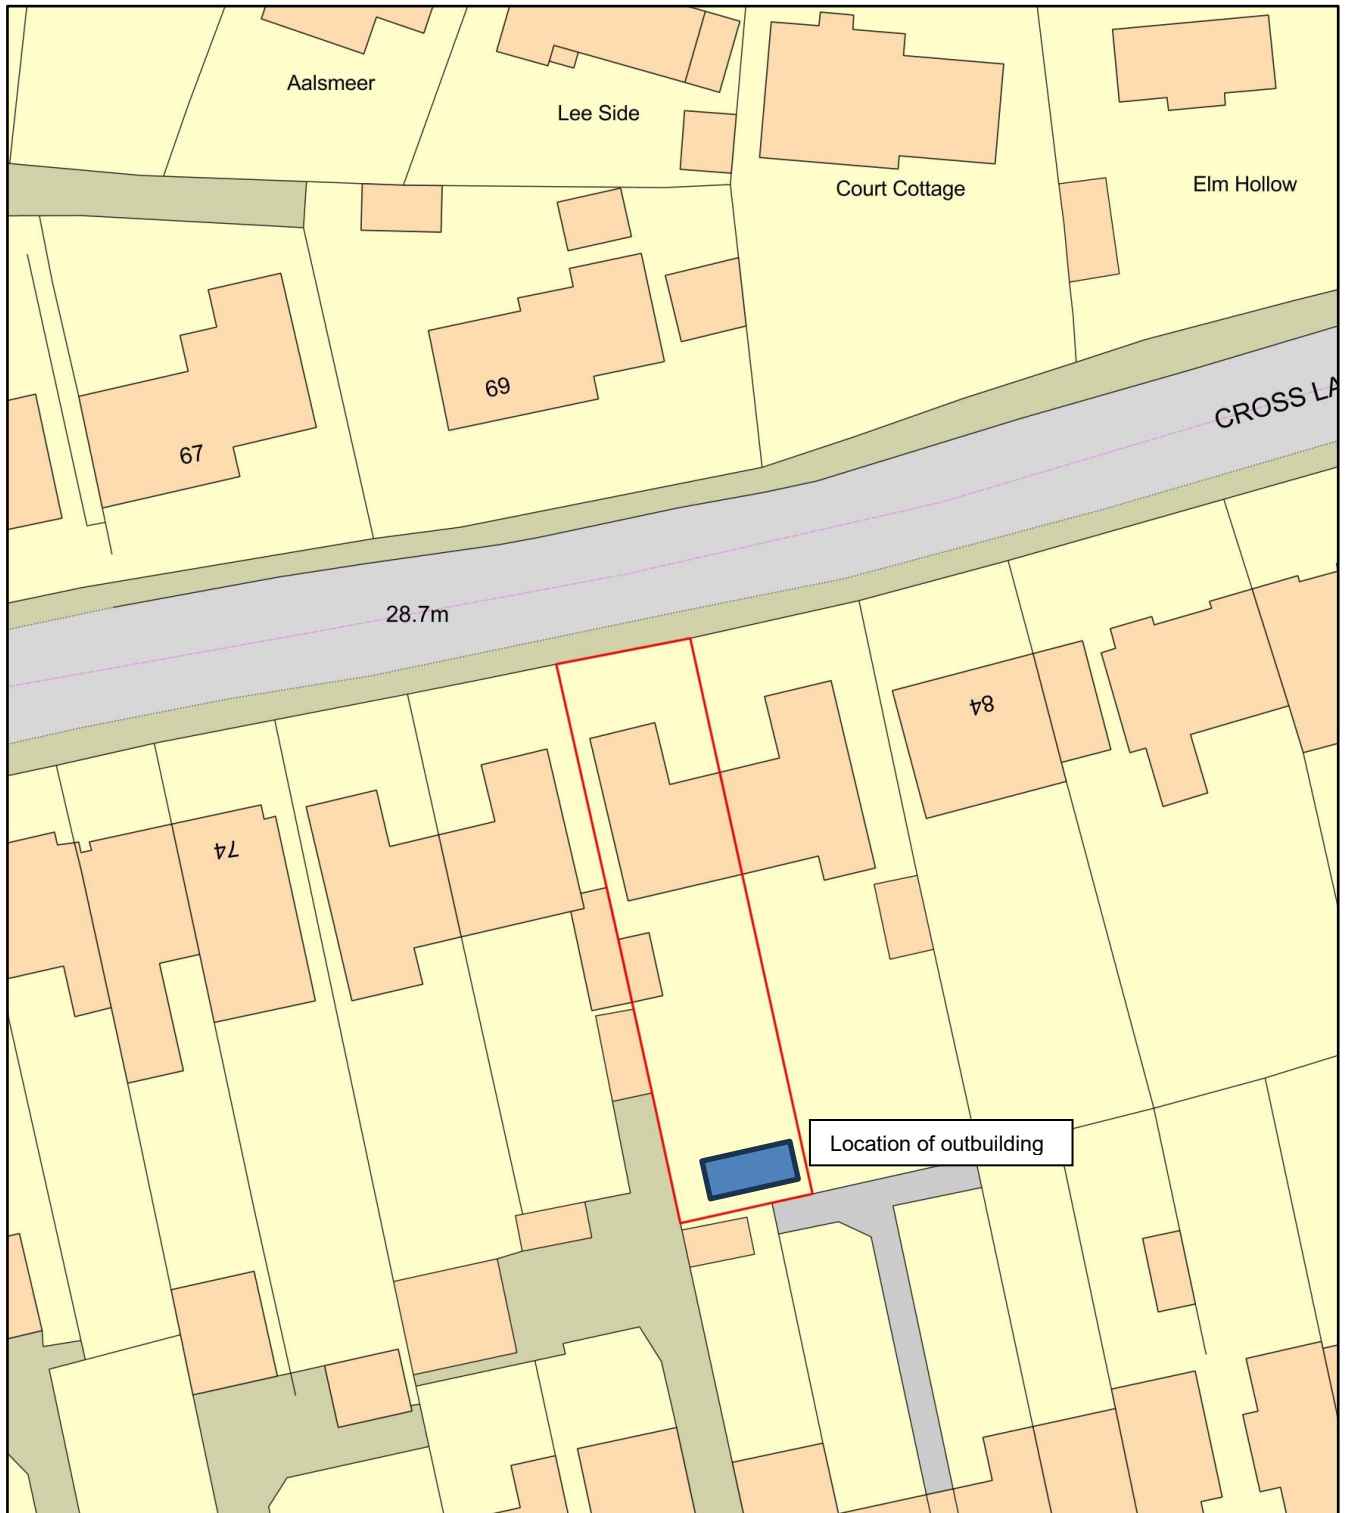

0 20
Metres

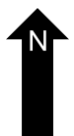

Plan Produced for: Gravesham Borough Council

Date Produced: 13 Aug 2025

Plan Reference Number: TQRQM25225173744429

Scale: 1:500 @ A4