


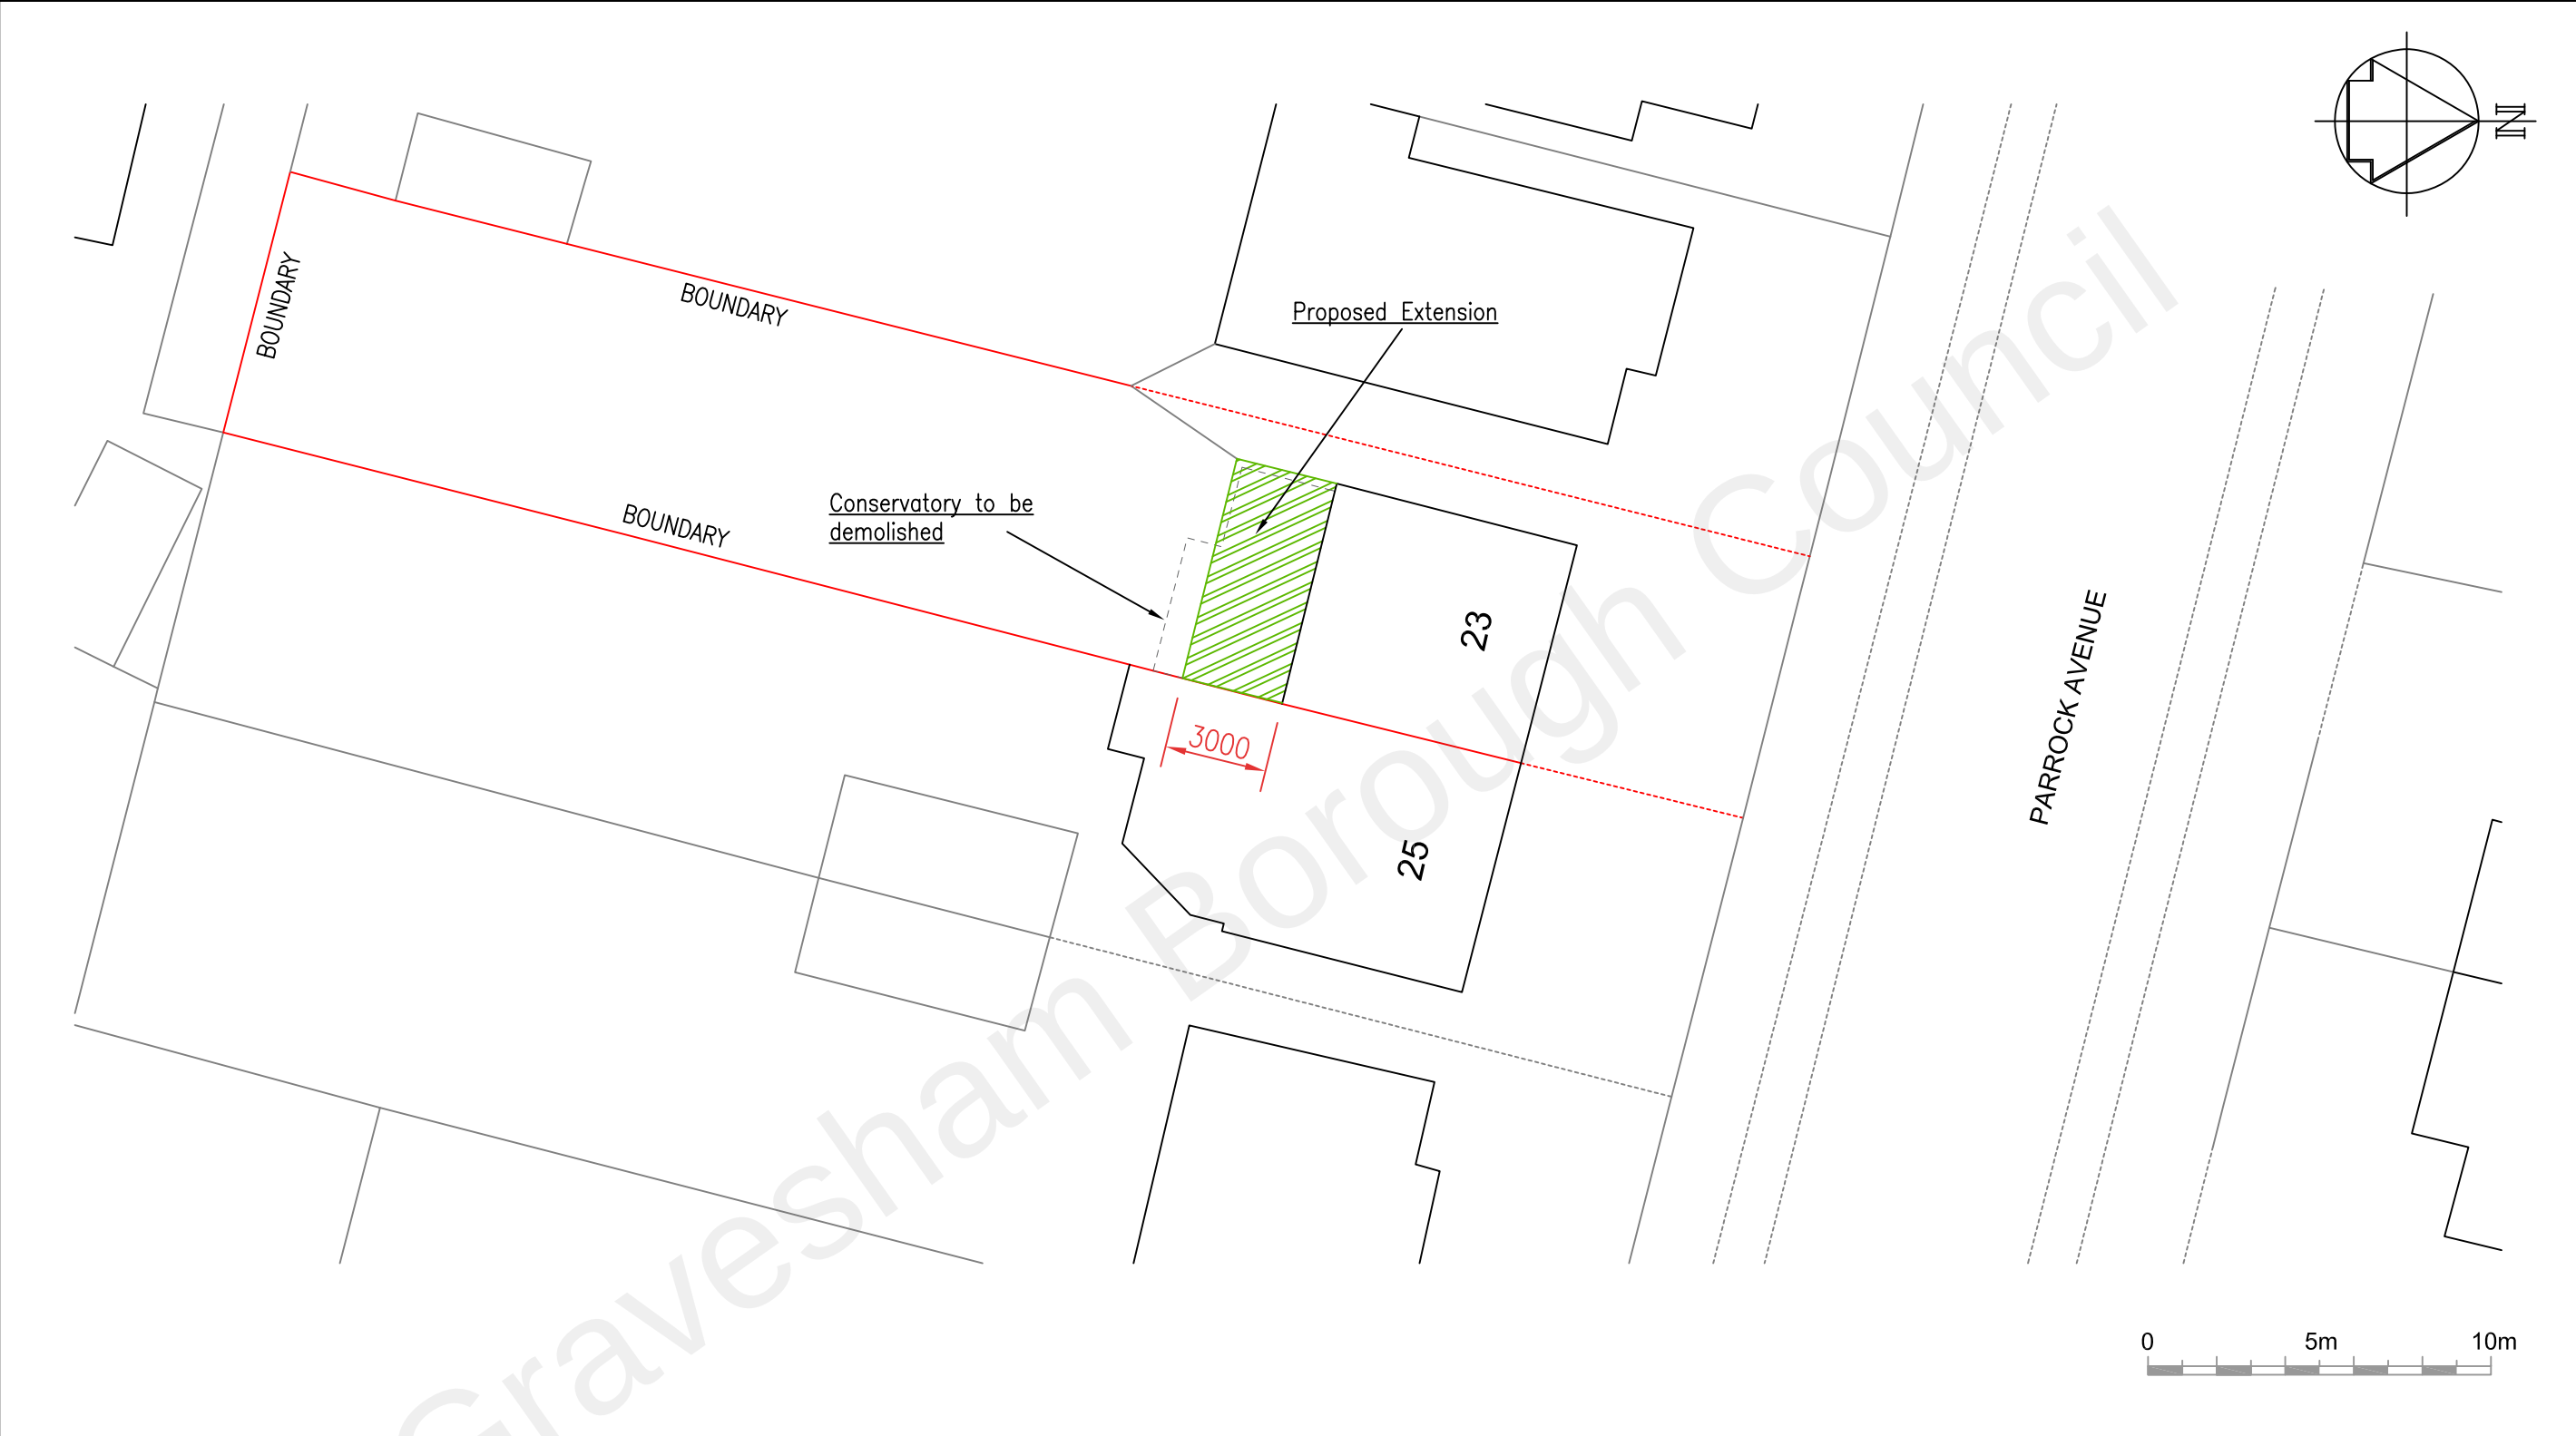

			Client P DAWSON	Job title 23 PARROCK AVENUE GRAVESEND, DA12 1QG	M. H. QUALTERS ASSOCIATES CONSULTING ENGINEERS 66 BUSHEY WAY, BECKENHAM, KENT BR3 6TD Tel:- +44 (0)20-8650 2224 email: info@mhqualtersassociates.co.uk						
					Architect	Drawing title BLOCK PLAN	chkd.	date 16/11/22	scale 1:200 © A3	drawn M.H.Q.	
							DRAWING No	Project Ref 22/0808	Dwg No P020	Rev	
revision suffix	Revision details	Date									