



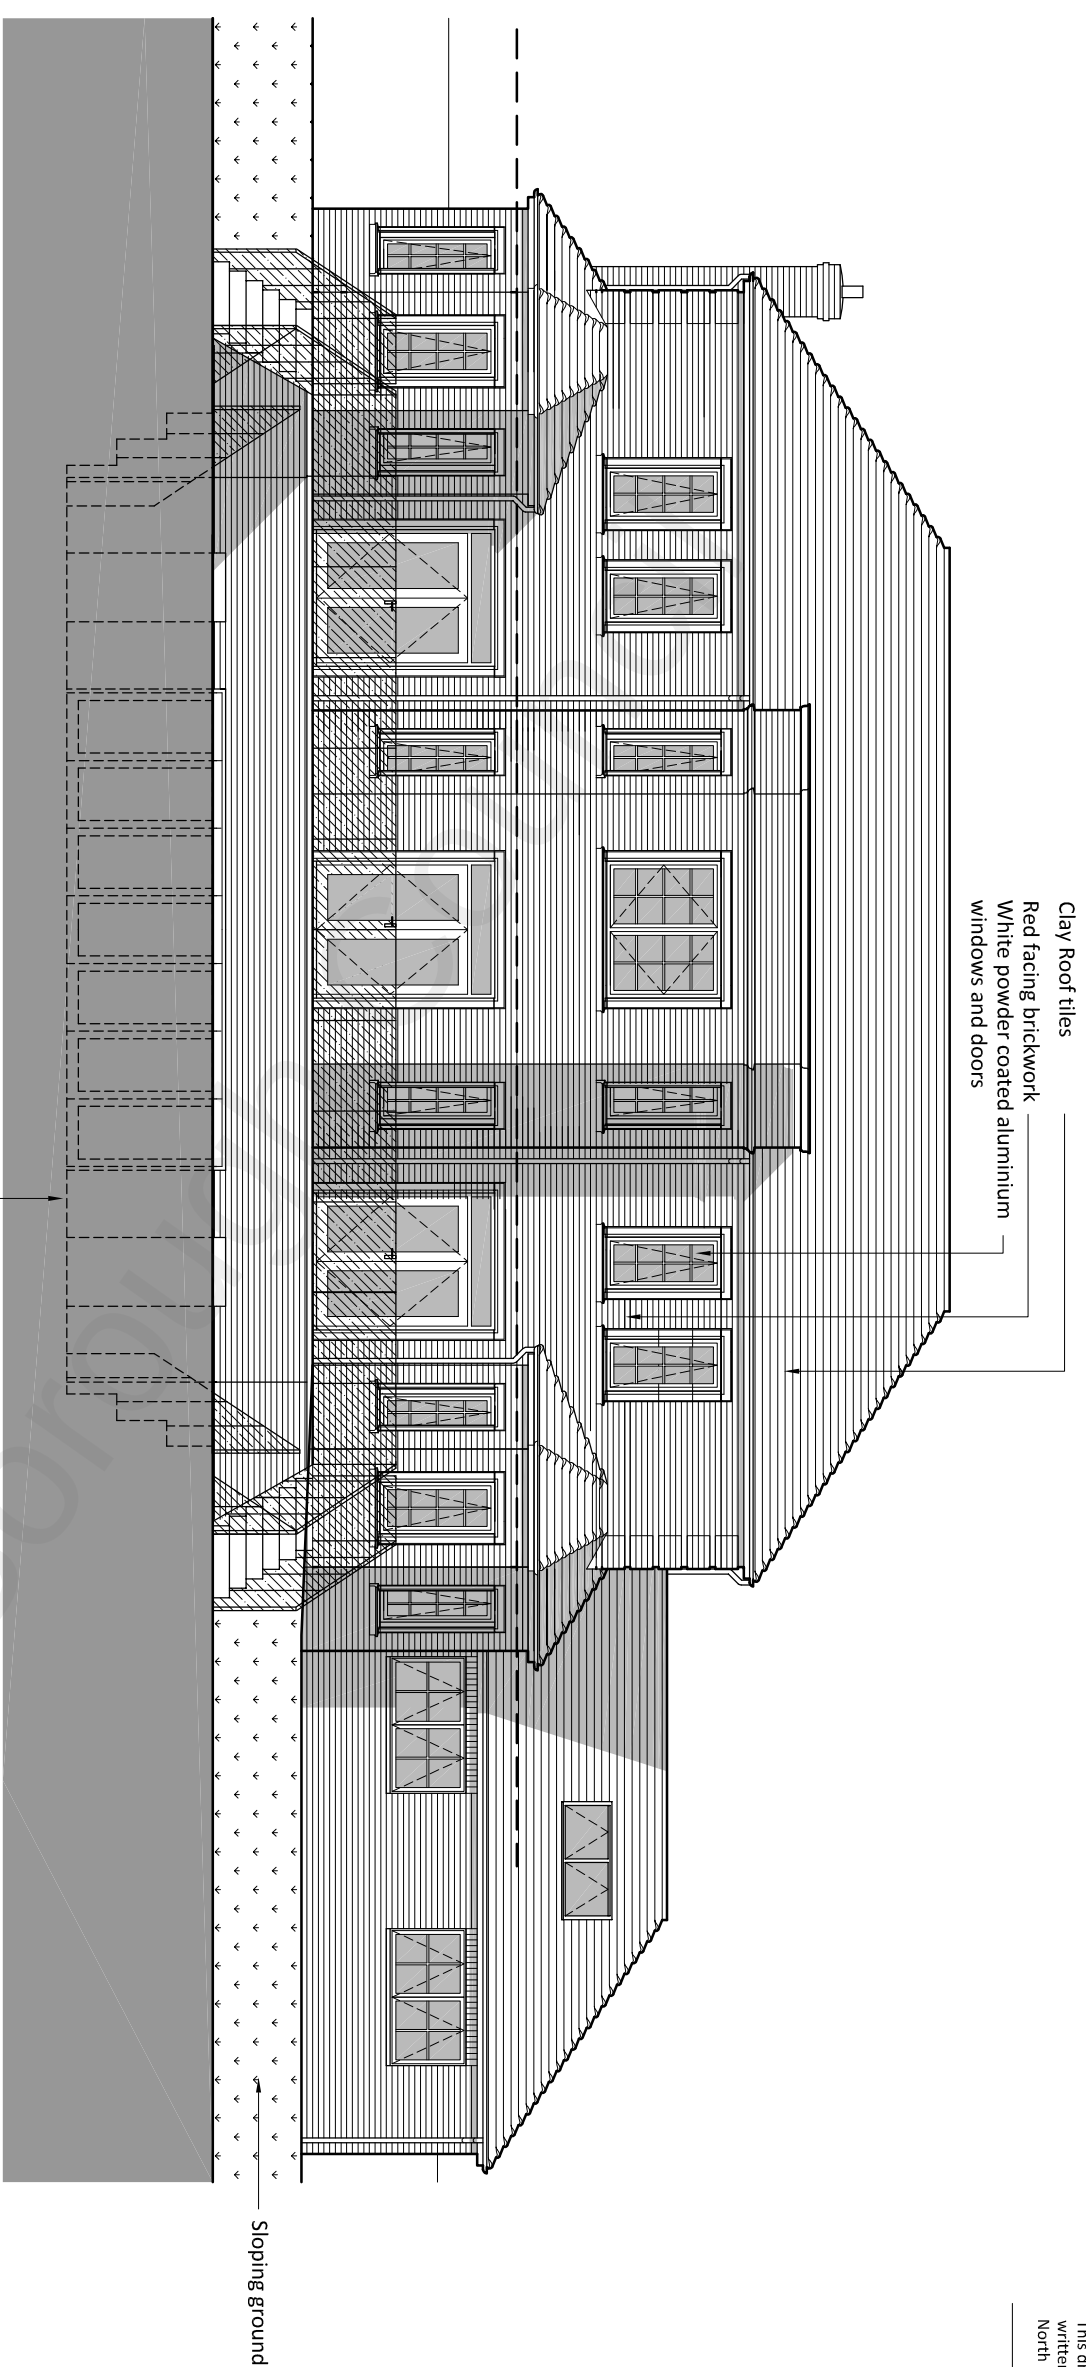

Proposed Rear (North) Elevation
1:100



Proposed Side (East) Elevation
1:100

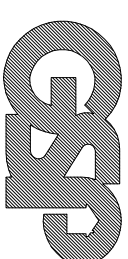

2 The Parade, Ash Road, Hartley
Longfield, Kent DA3 8RG
Tel: 01474 703705
www.grahamsimpkinplanning.co.uk
Email: webmail@grahamsimpkinplanning.co.uk

Graham Simpkin Planning

Project Title	Long Acre, Pear Tree Lane, Shorne Kent DA12 3JT	Job No	3568
---------------	--	--------	------

Drawing Title	Drawing No	Revision
Proposed Elevations (2 of 2)	13	-
Date	26.10.2022	Drawn by DA
		Checked by SC

Scale	Note
1:100 @ A3	

