


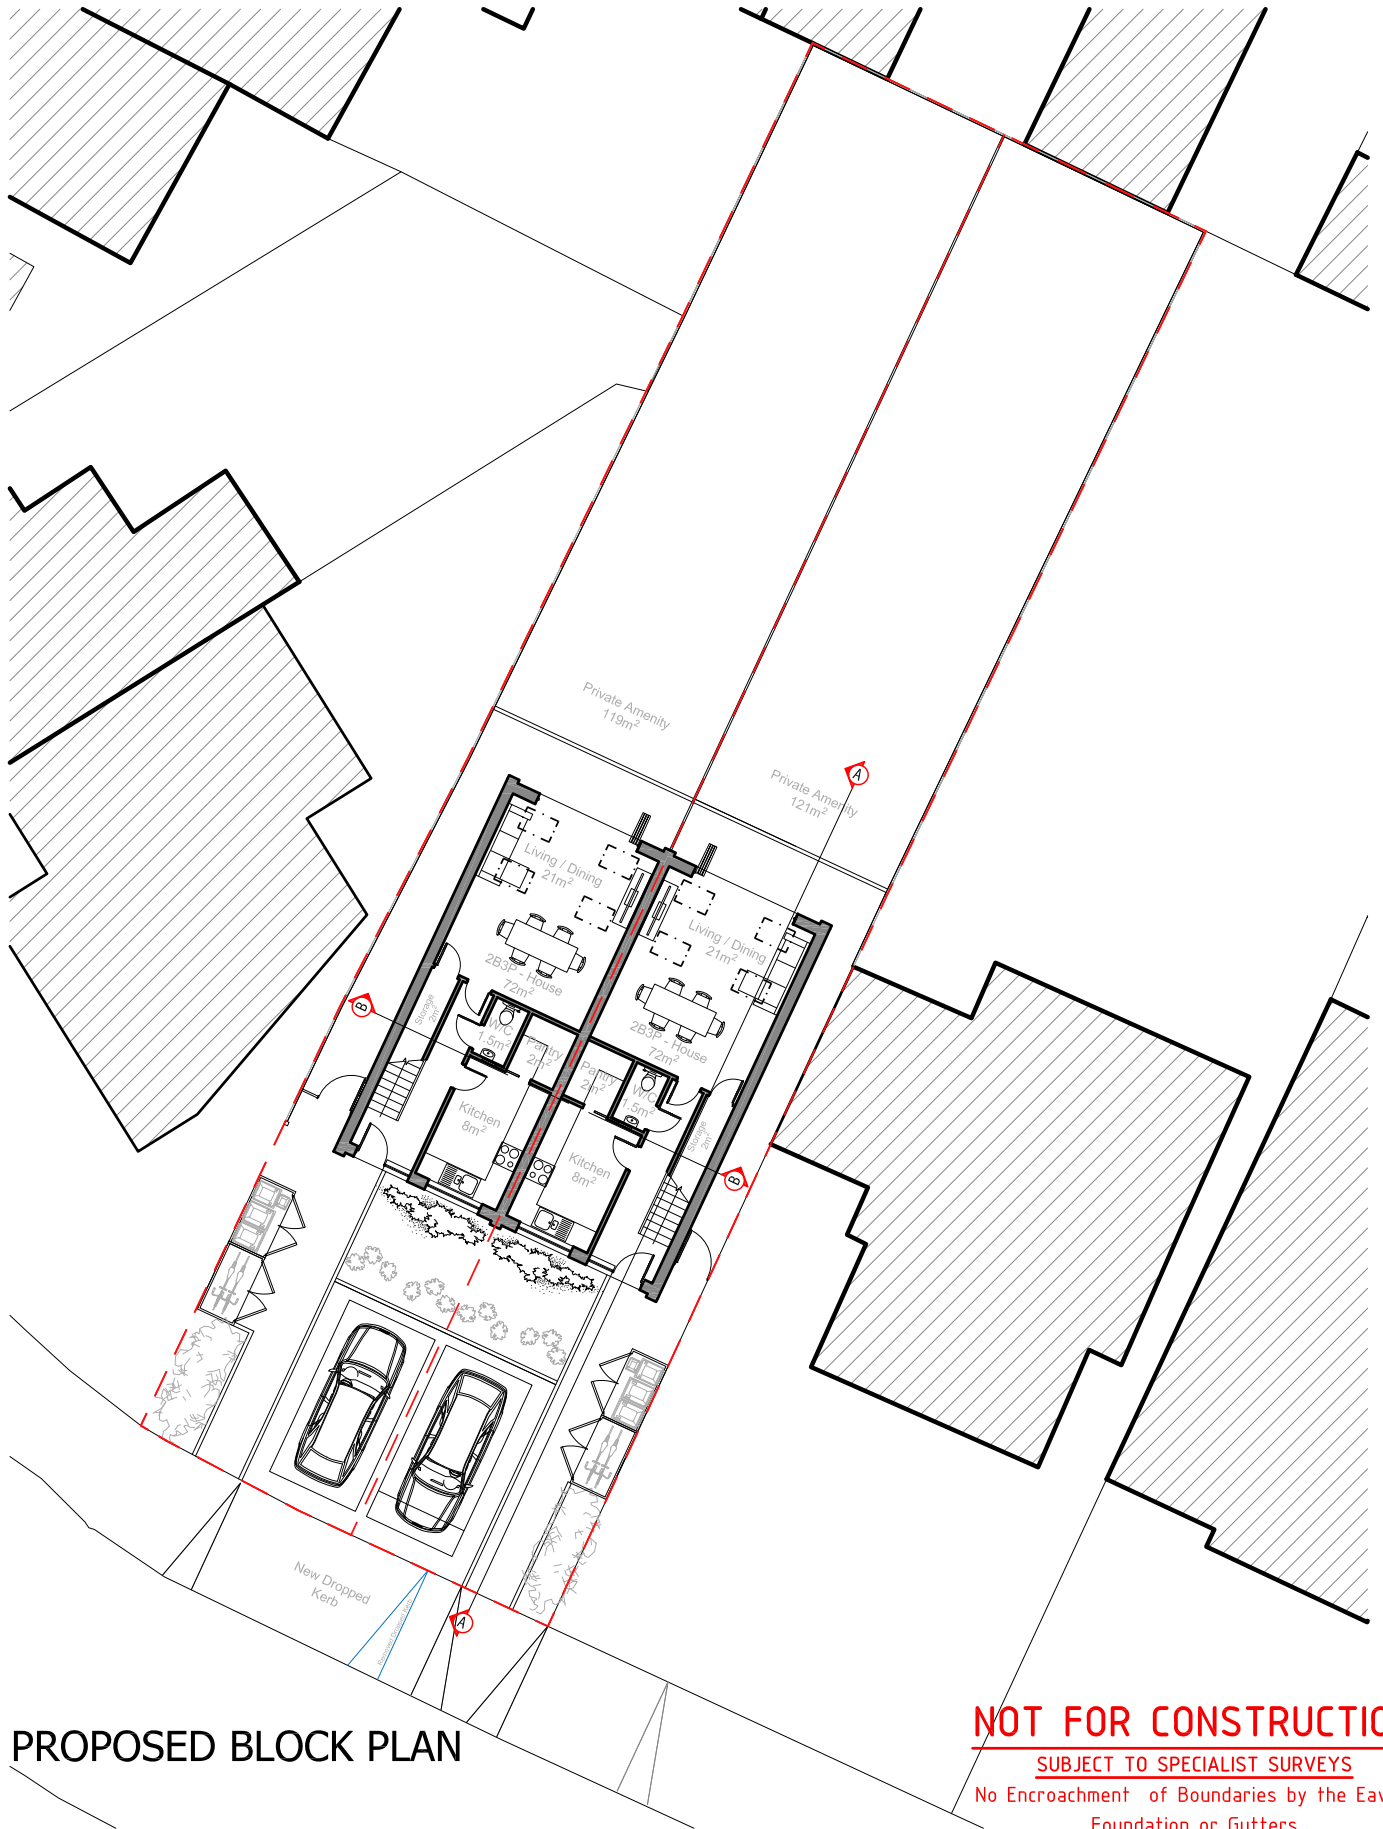

PROPOSED BLOCK PLAN

NOT FOR CONSTRUCTION

SUBJECT TO SPECIALIST SURVEYS

No Encroachment of Boundaries by the Eaves,
Foundation or Gutters

22 GOODWOOD CRESCENT

GRAVESEND, KENT, DA12 5EL

SCALE 1:200

Title:	
PROPOSED BLOCK PLAN	
Scale:	Date:
1:200 @ A4	24.08.2026
Drawing No.:	Revision:
BP01	A