
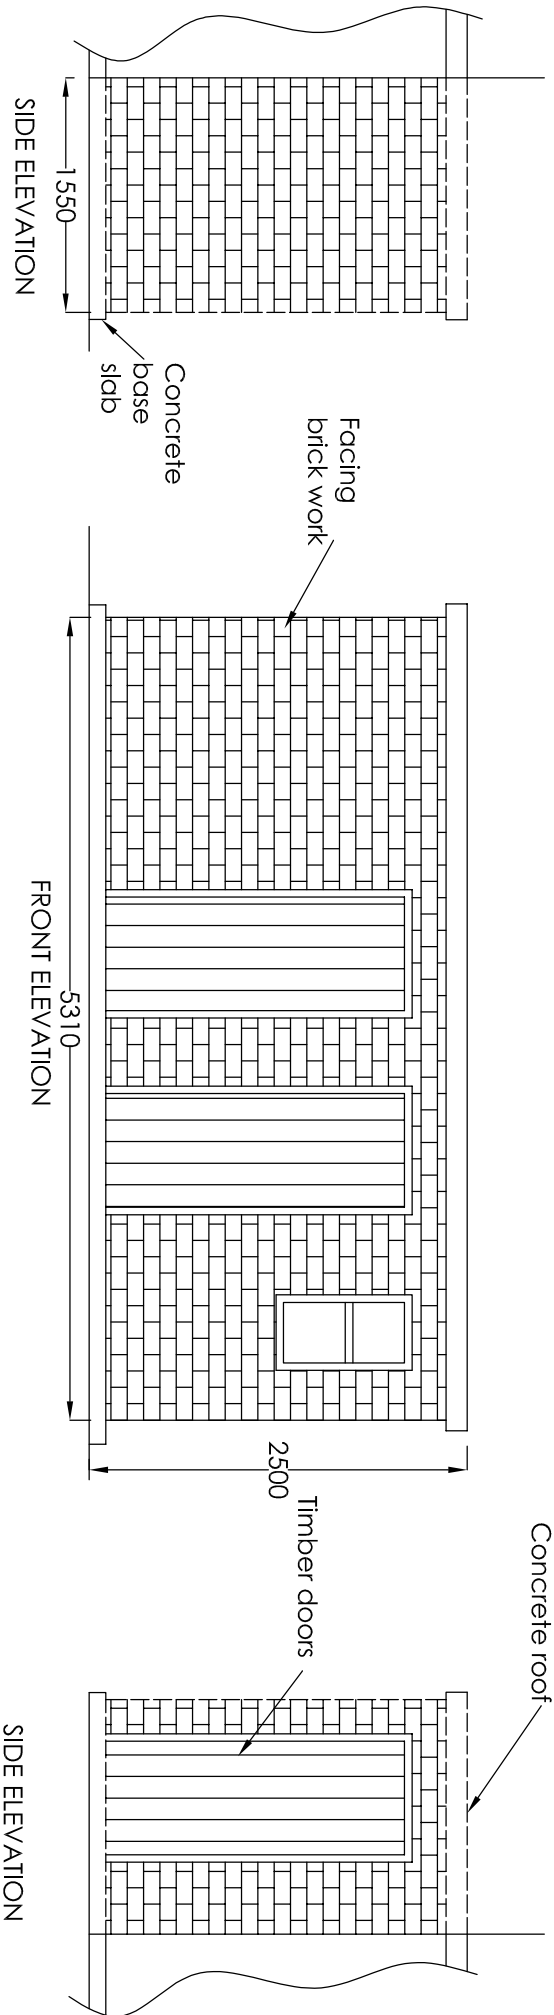
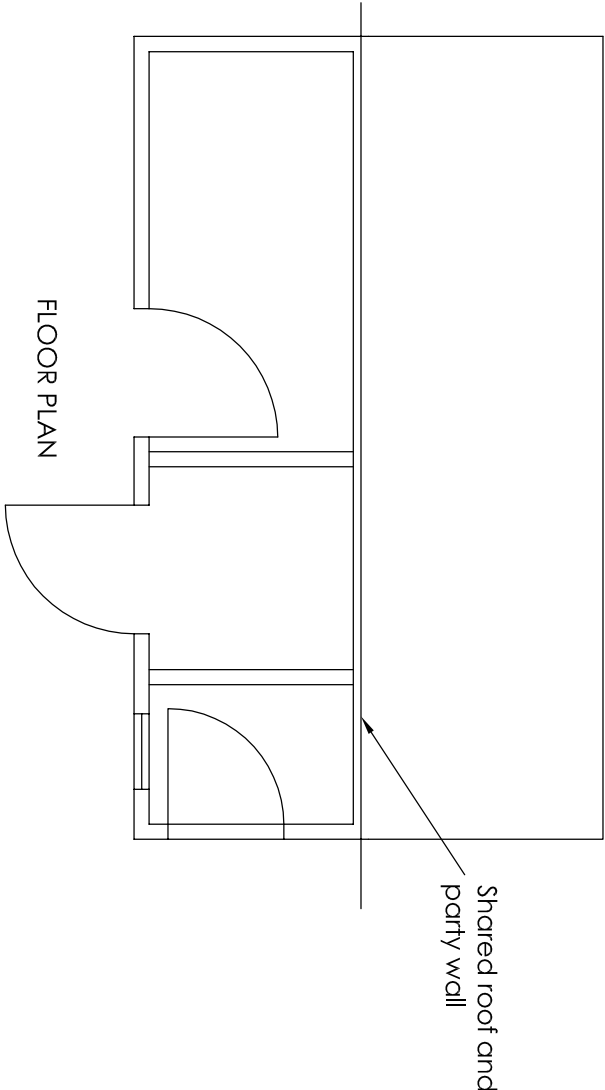


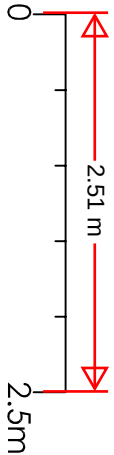

|               |  |                                                   |  |                                                        |  |
|---------------|--|---------------------------------------------------|--|--------------------------------------------------------|--|
| Project       |  | Mr A Singh 92 Snelling Av Gravesend Kent DA11 7ER |  | Rear GF & Part FF Extensions and Remove Chimney Stacks |  |
| Drawing Title |  | Existing Outbuilding Plans                        |  | Rev                                                    |  |
| Description   |  | Date                                              |  | Drawn                                                  |  |
| Date          |  | Mar 2024                                          |  | Scale                                                  |  |
| Date          |  | 1:50                                              |  | Drawing No.                                            |  |
| HC            |  | 92SA/A3/09                                        |  | 92SA/A3/09                                             |  |
| H Channa      |  | Picaroons Maidstone Road Platt Kent TN15 8LB      |  | Tel: 07828277909 E-mail: hbechanna@tiscali.co.uk       |  |