


The Contractor is to check all dimensions on site and report any discrepancies to the Contract Administrator. This drawing is to be read in conjunction with all other standard documentation. Dimensions are not to be scaled from this drawing.

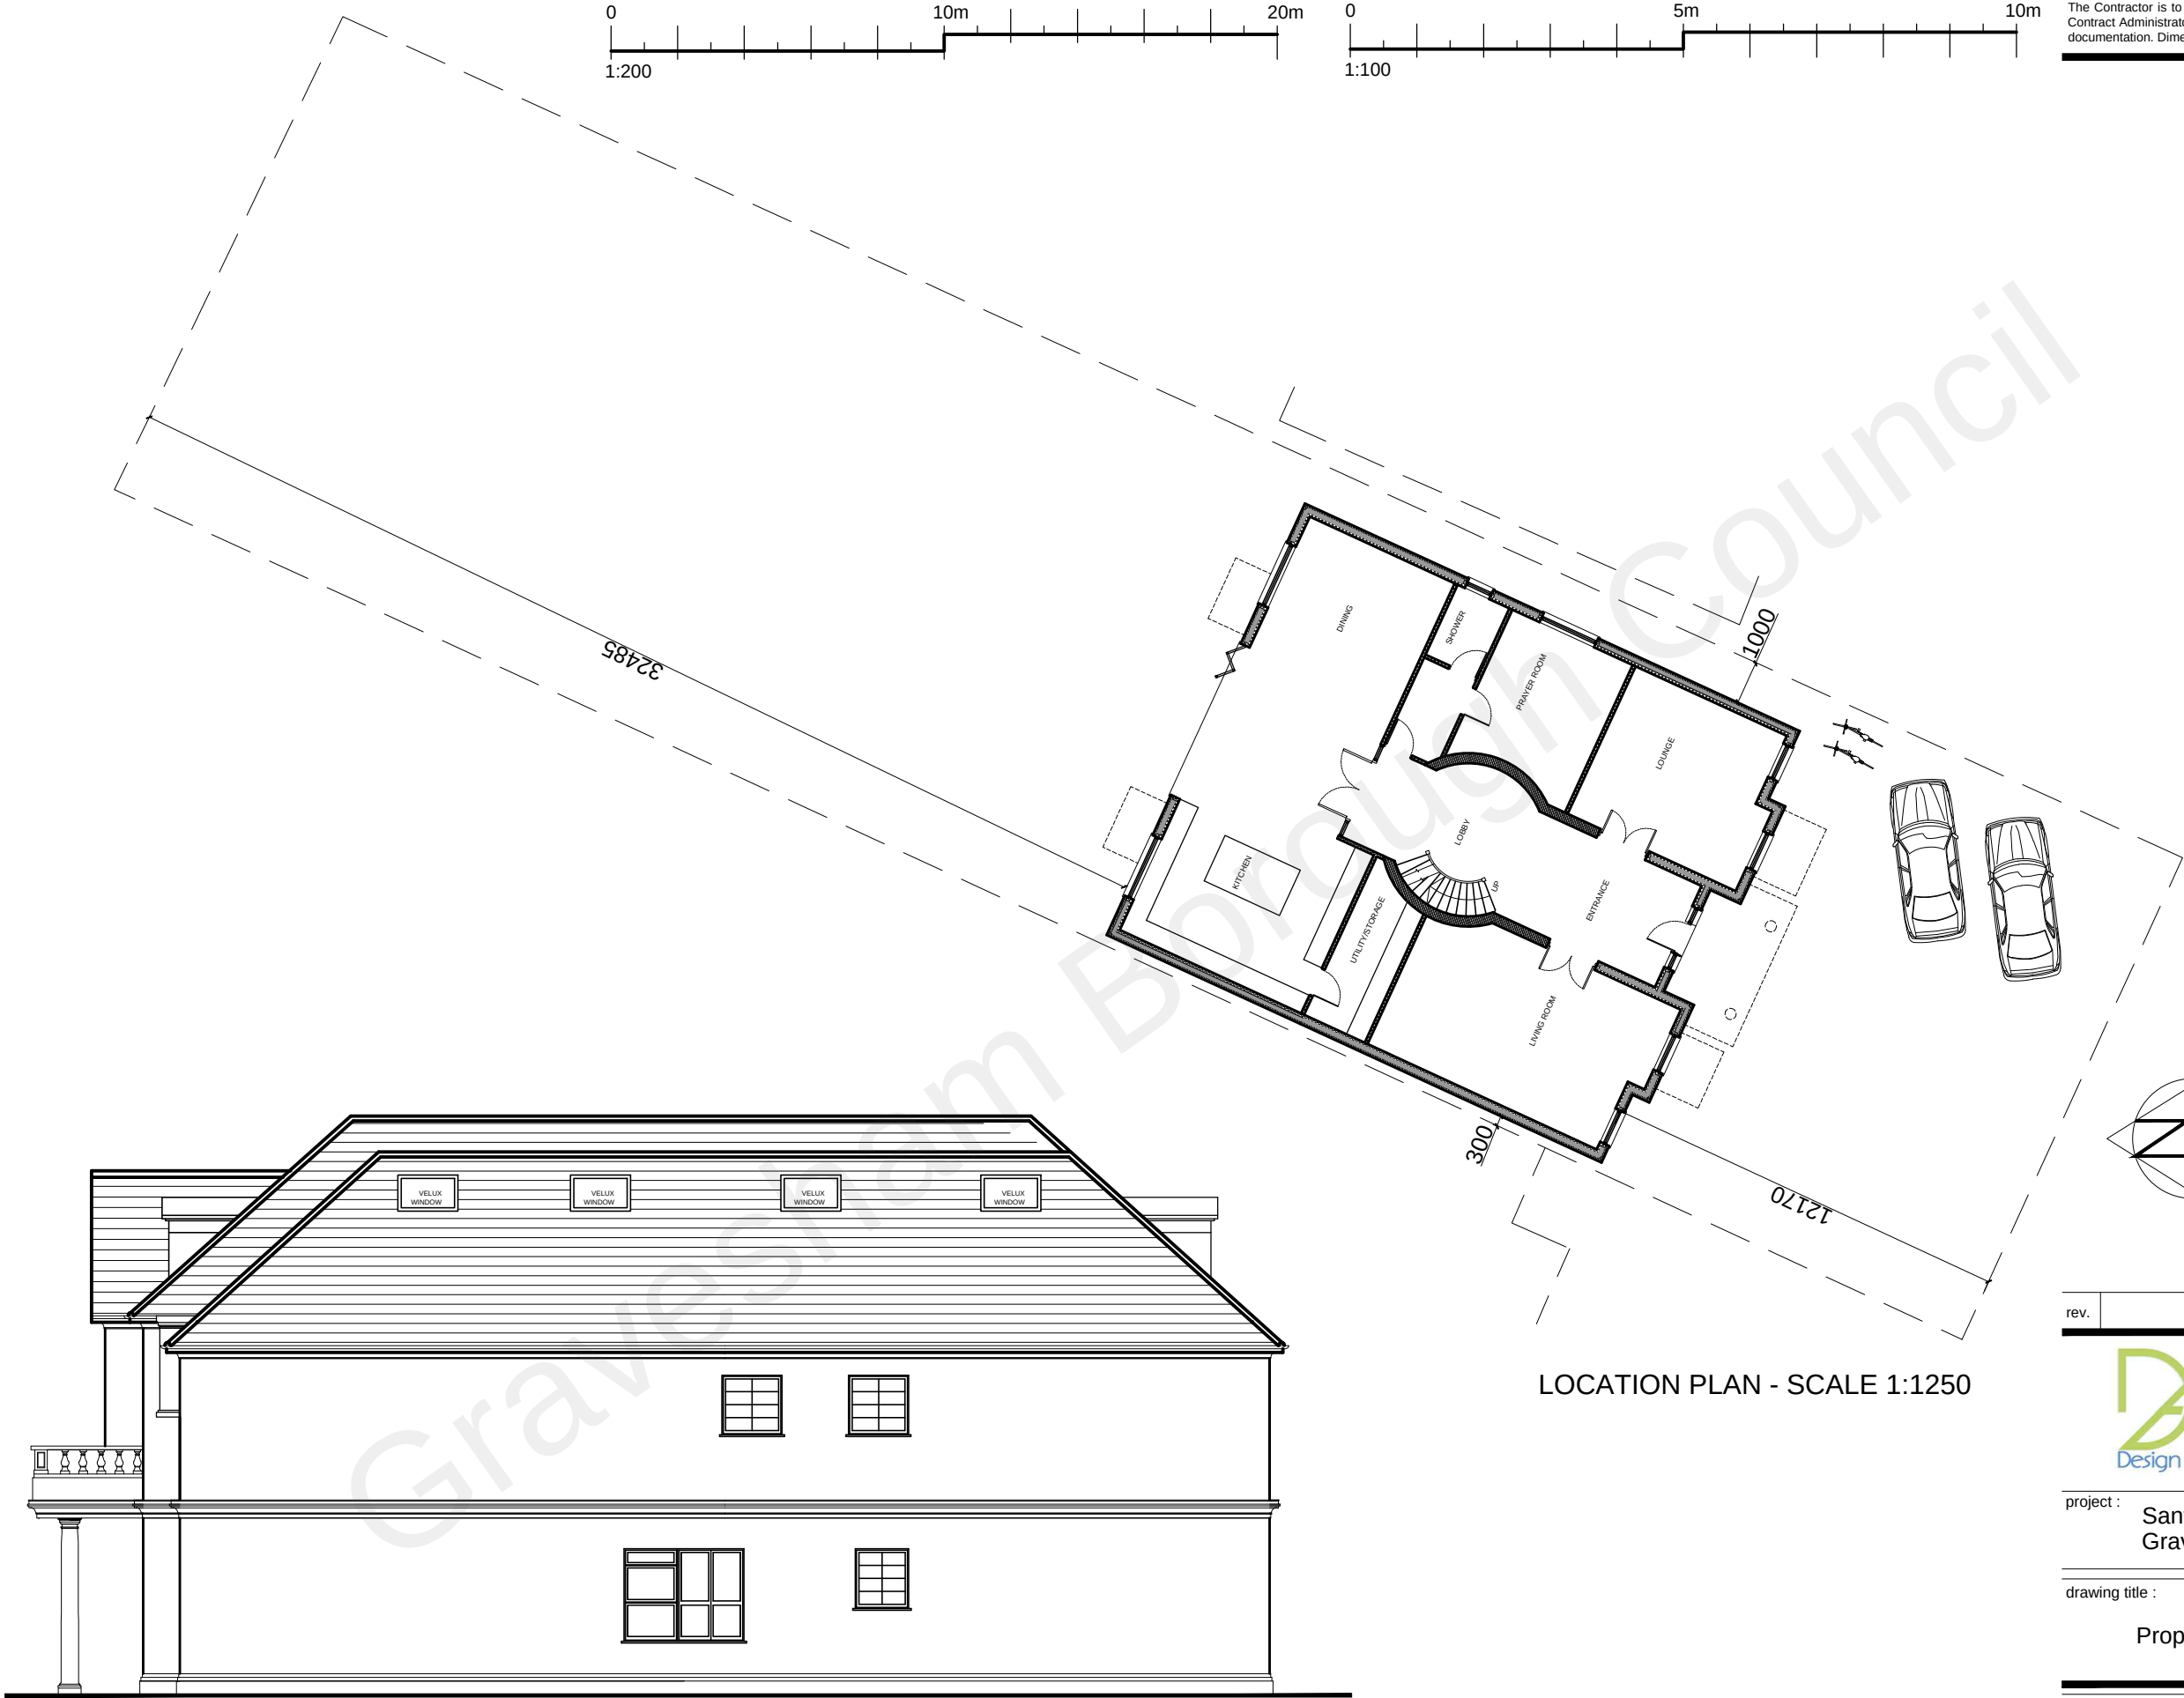

LOCATION PLAN - SCALE 1:1250

rev.	description	date	chkd
Design And Plan CONSULTANTS 10 Wimborne Avenue Chislehurst BR7 6RQ 020 3004 9238 07931 931 035 s.nagpal@dapconsultants.co.uk www.dapconsultants.co.uk			

project : **Santona Gravesend**

drawing title : **Proposed Elevation and Block Plan**

drawn: SN	chkd: SS	date: 16.06.21
status: Planning		scale: 1:100@A3
proj no: 1740	drg no: 07	rev no: