


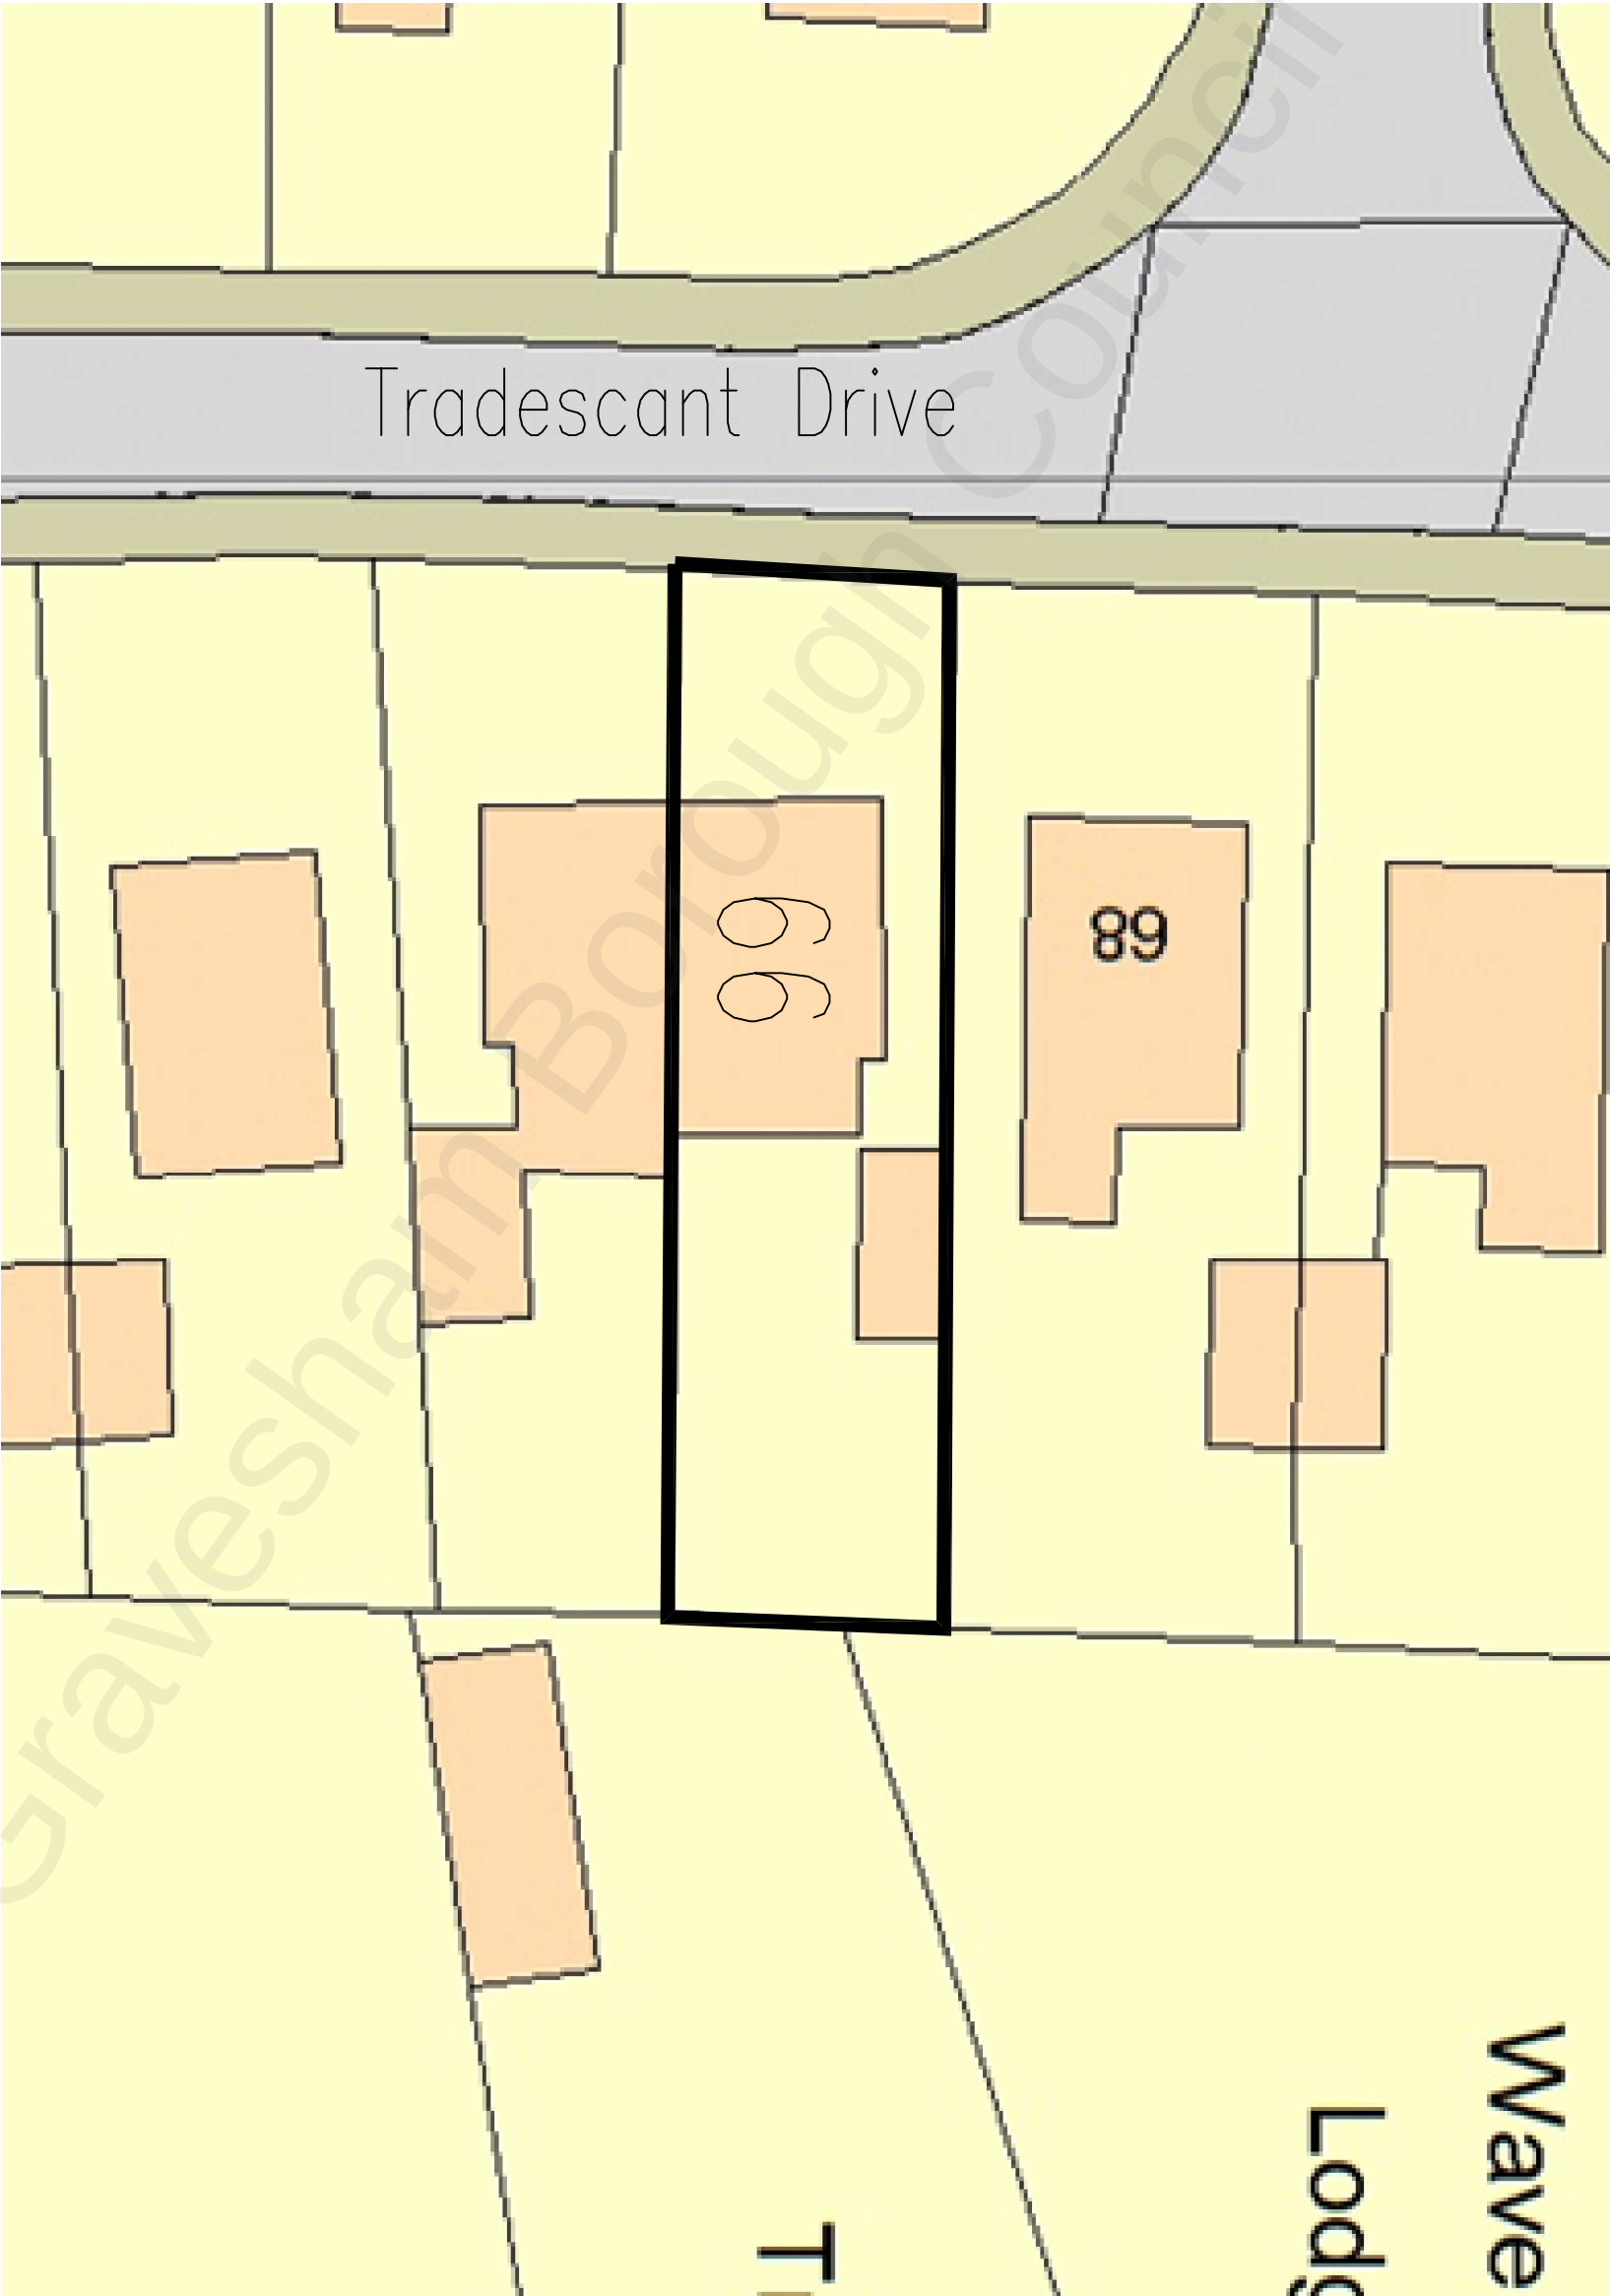

Client Mr Sarbjit Singh Bains 66 Tradescant Drive Meopham Kent DA13 0EF	Drawing Title Site Block Plan			Drawing No. 2183-010				Revision 01	
				Scale 1:200@A3				Date Jan 22	
				Computer File No.				Project No.	
				Drawn By RB				Checked By	
				Coordinated By				Approved By	
This drawing is copyright and may not be reproduced or made use of unless expressly agreed by the Design Team All dimensions must be checked on site.									