


1 APR 2022

N

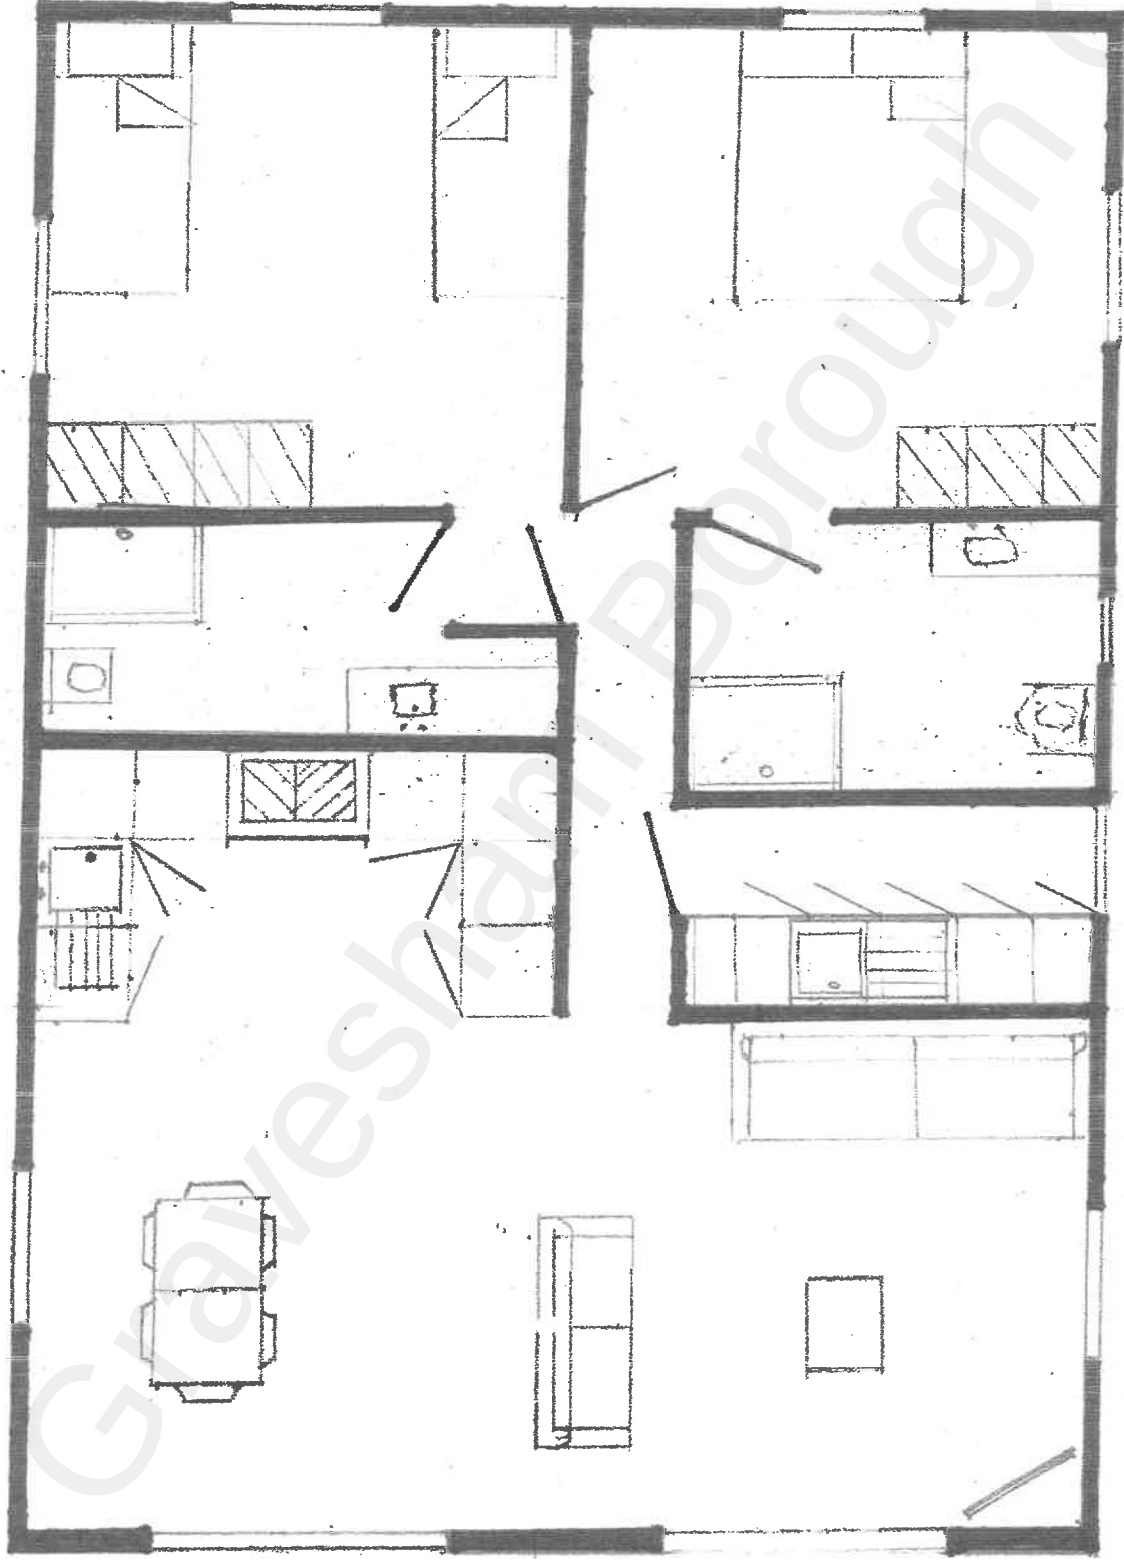

Proposed Floor Plan of
Leisure Home



1:50 SCALE BAR.