


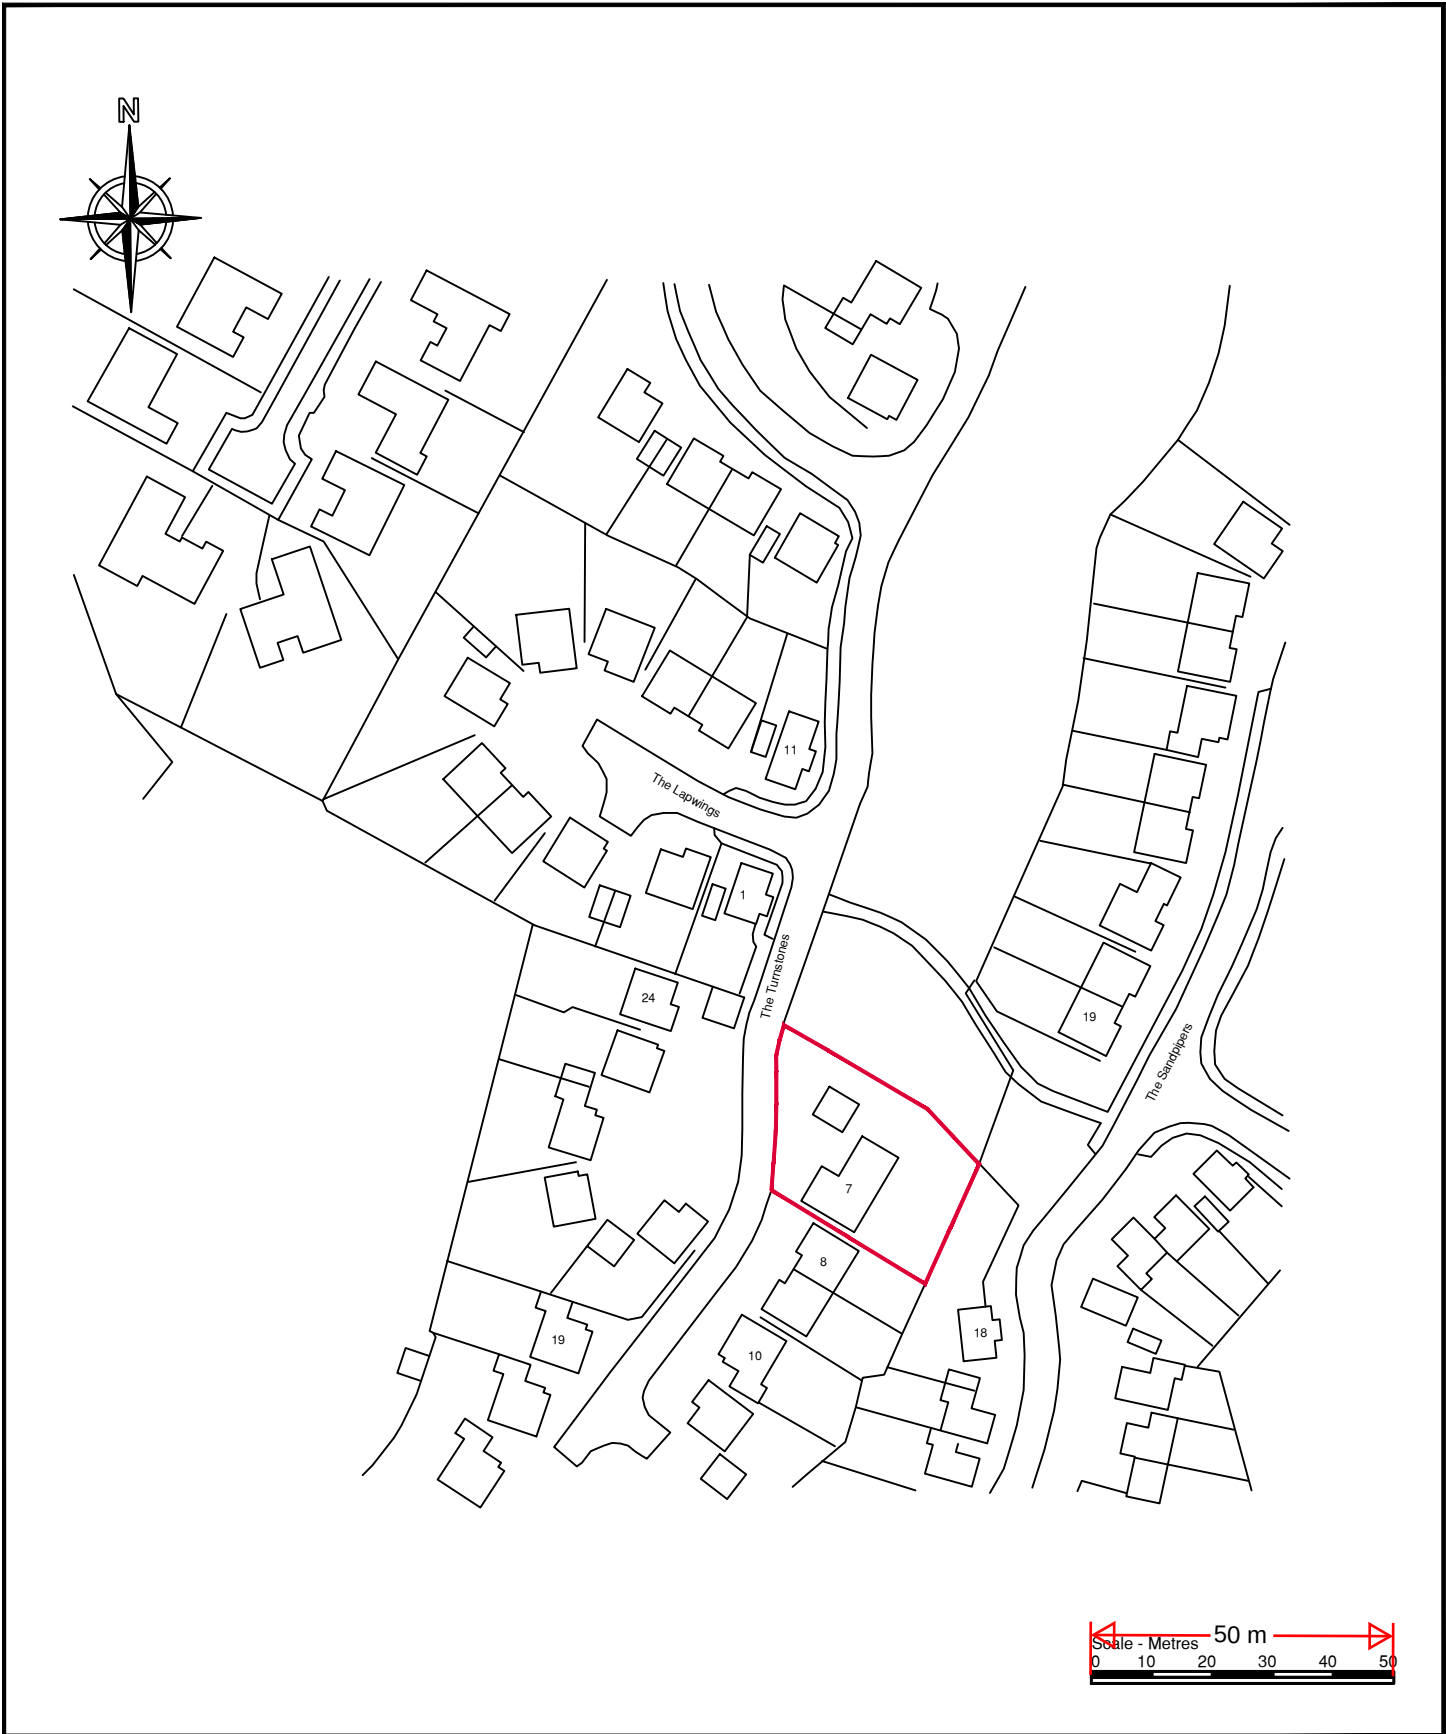

|                                       |                      |                |
|---------------------------------------|----------------------|----------------|
| Site<br>7 The Turnstones<br>Gravesend |                      |                |
| Title<br>Site Location Plan           |                      |                |
| Client<br>Mr & Mrs S.Randhawa         | Scale<br>1:1250 @ A4 | Date<br>Oct 20 |
|                                       | Dwg No.<br>TT/001    | Rev.           |