

NOTES

This drawing is the copyright of the Client and cannot be reproduced in any form without express consent. Written and scaled dimensions to be checked on site, any discrepancies reported prior to work commencing.

IF IN DOUBT PLEASE ASK

REVISIONS

[illegible]

PROJECT

7 The Turnstones

Gravesend

CLIENT

Mr & Mrs S.Randhawa

TITLE

Existing Street Scene

DATE _____

Nov 20


SCALE (A3 Size)

1:150

DRAWING NUMBER

TT/003

REVISION

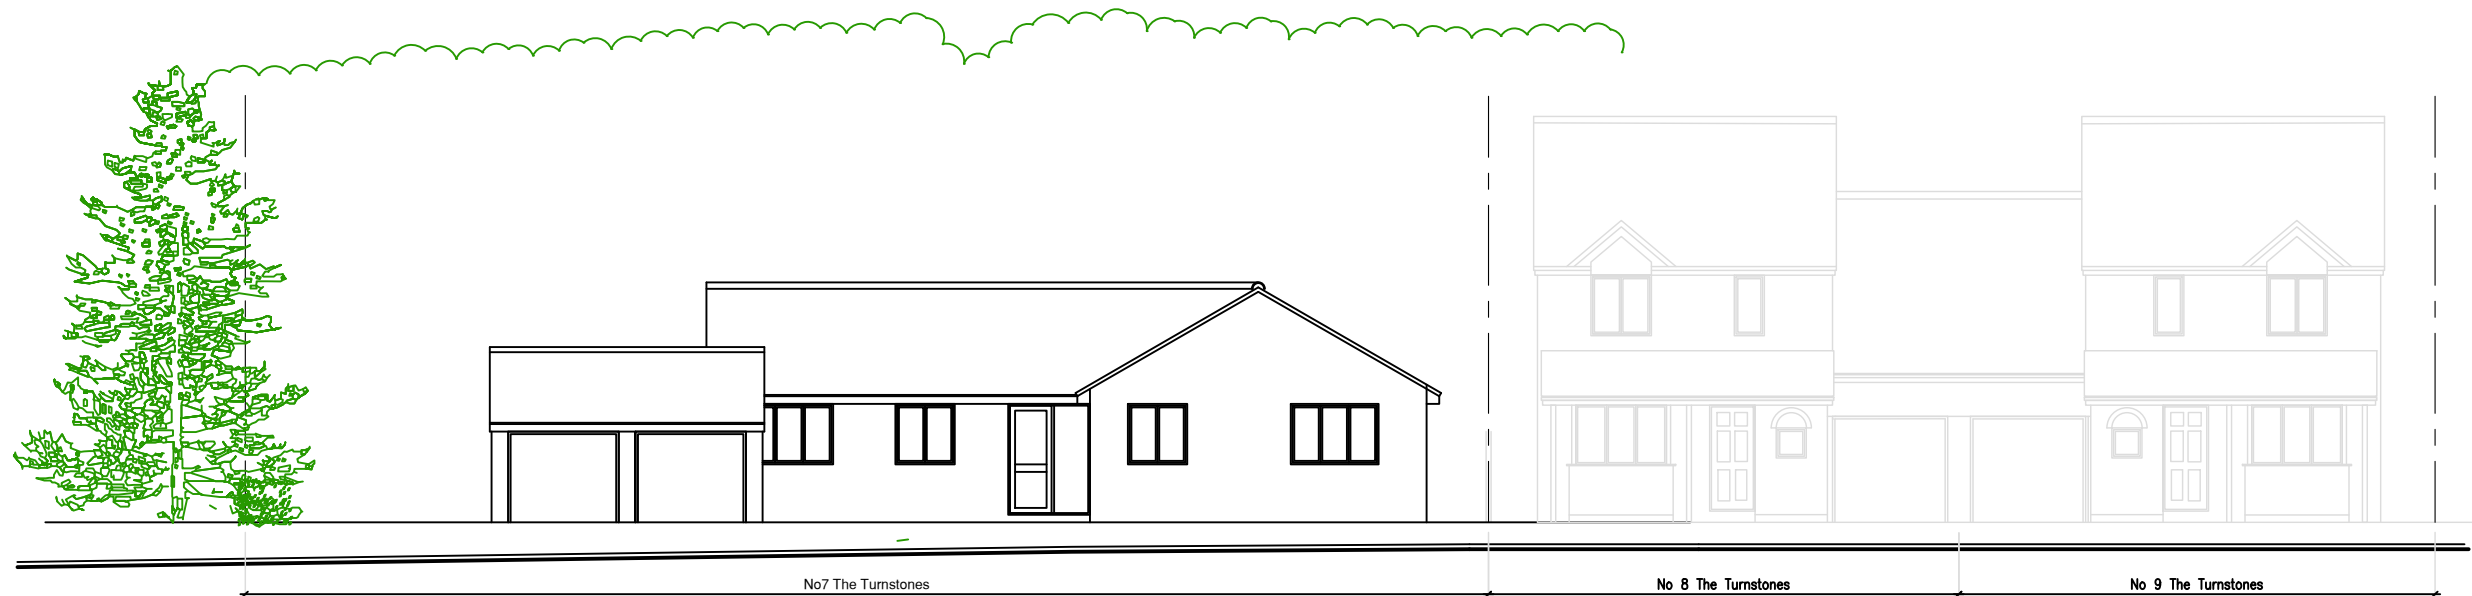

Scale - Metres

