


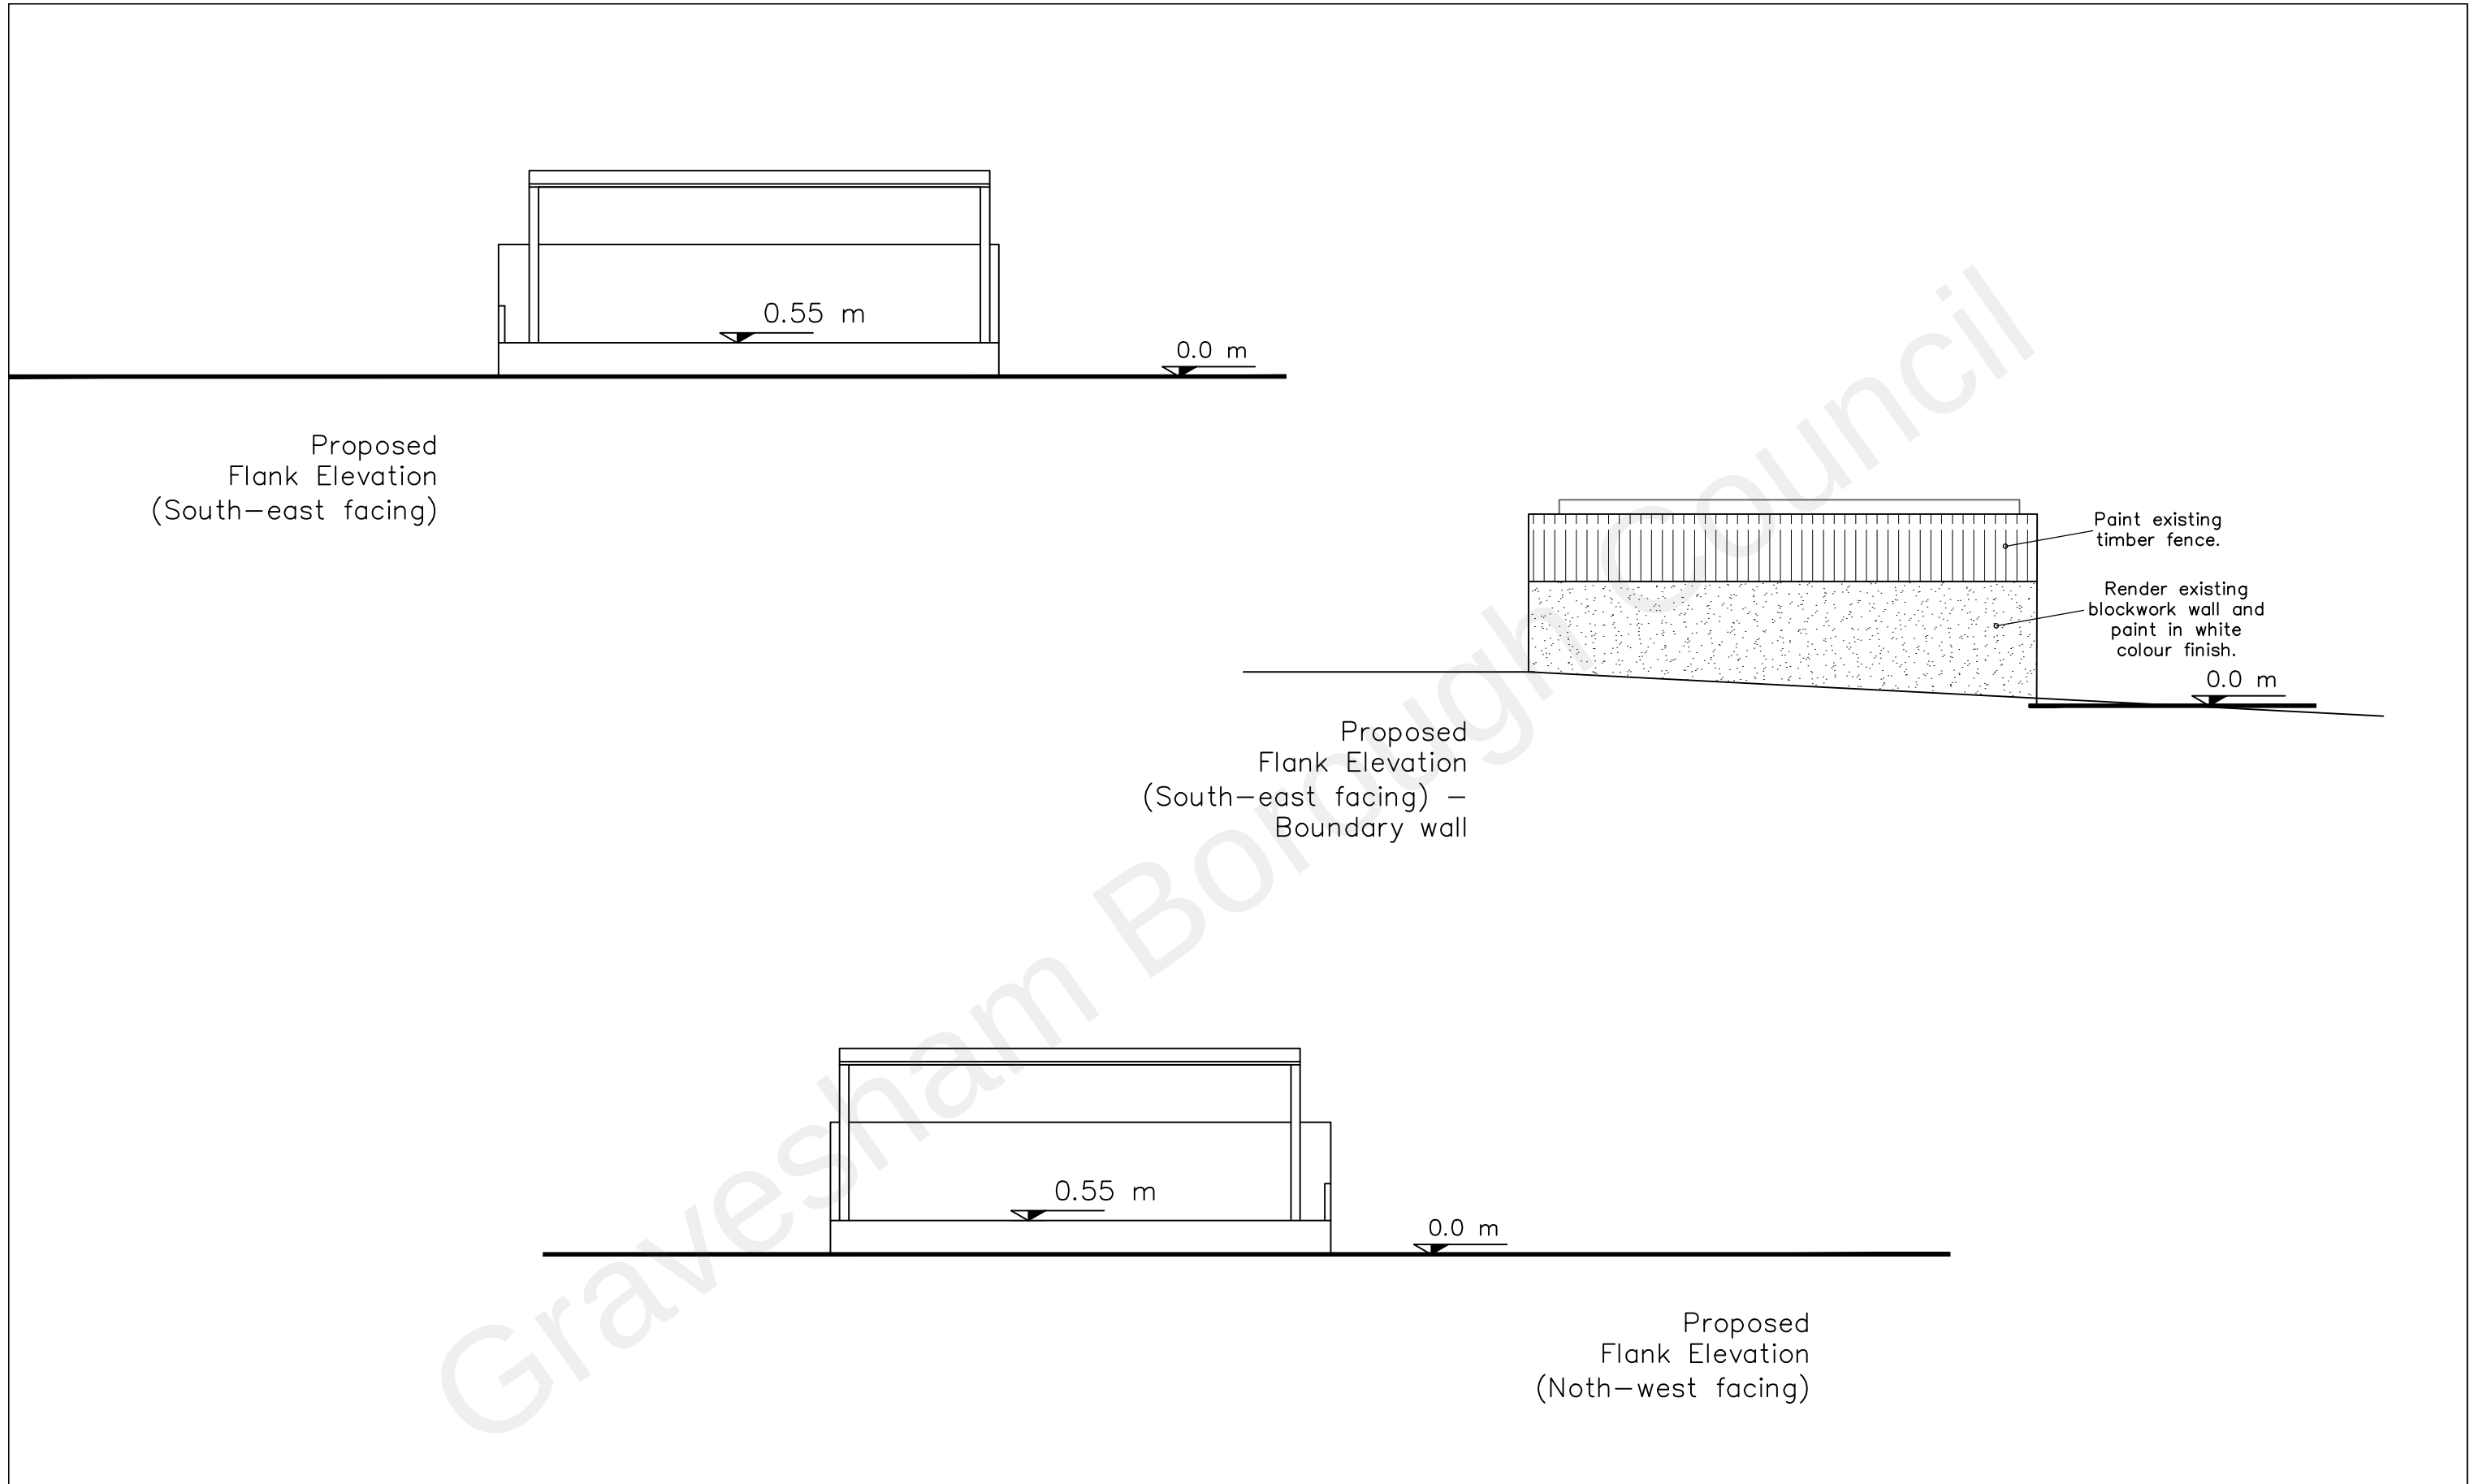

TITLE: 56 Downs Rd, Istead Rise, Gravesend, DA13 9HG	CLIENT: Veli Veli	DATE: June 2022	DRAWING TITLE: Proposed NW Elevation	DRAWING NO: Pr202A			HoC Studio HoC Studio Ltd. 5-7 Tanner Street, SE1 3LE, London Tel: 0208 133 7255 E-mail: info@hocarchitects.co.uk
		SCALE: 1:100@A3					
				Planning application			

