

A

B

C

D

1

1

2

2

3


3

4

4




PROPOSED ELEVATION SIDE A

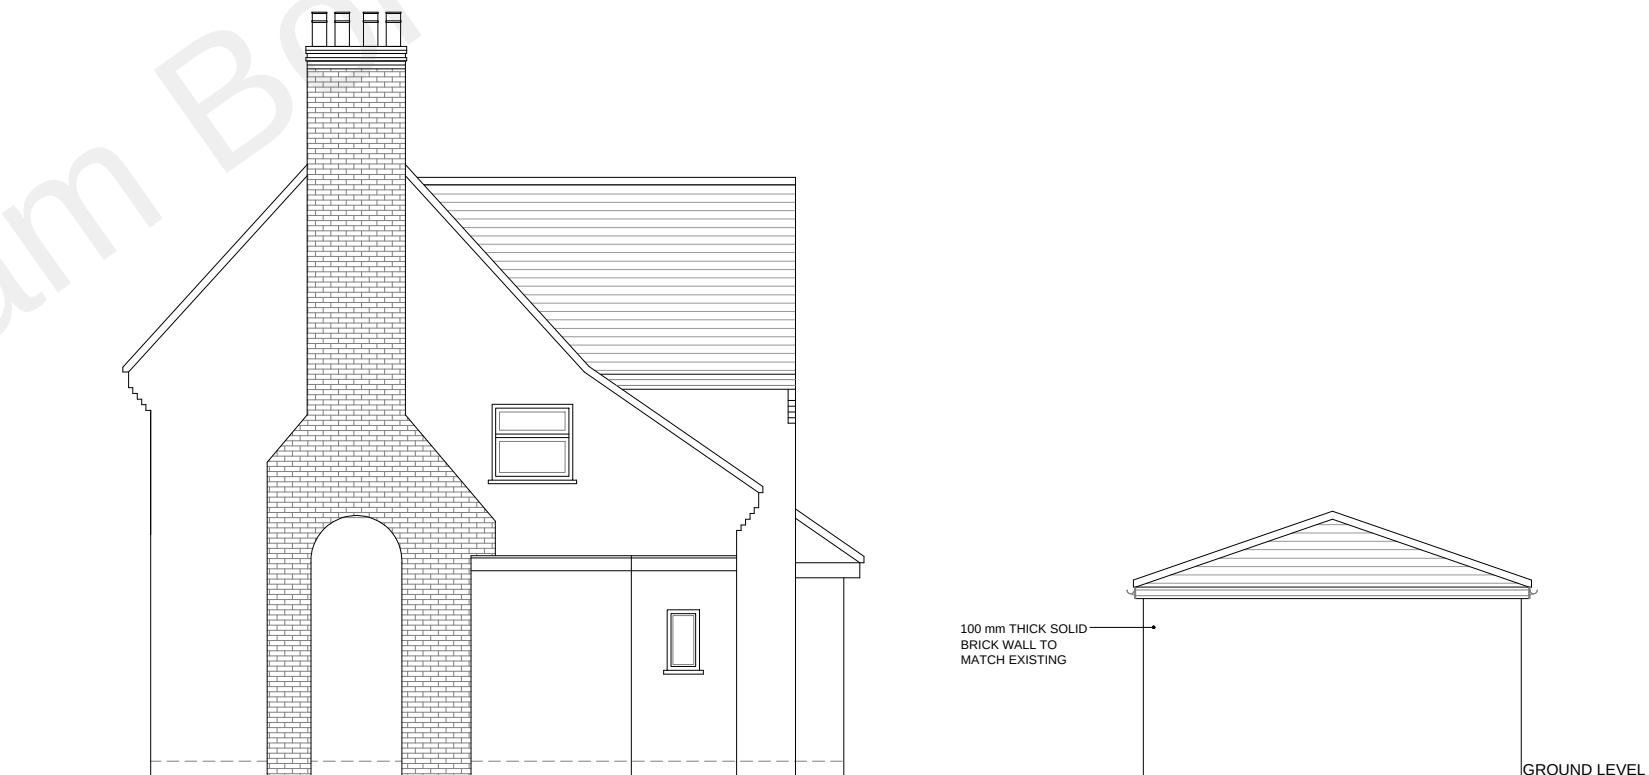

PROPOSED ELEVATION SIDE B

1:100

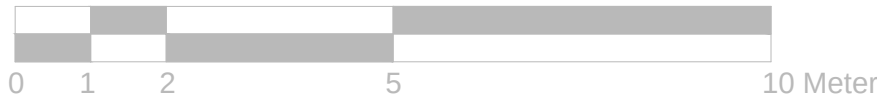

## REFERENCE DRAWINGS

## GENERAL NOTES

This drawing is for planning use only do not use this drawing for any purpose other than that for which it was issued.  
Structural Design and Building Control Approval is required before construction commences.  
This drawing is subject to copyright do not reproduce this drawing without prior permission.

No

DATE

REVISION

BY

CHK

CONSULTANT



CIVIL ENGINEERS  
STRUCTURAL ENGINEERS  
ARCHITECTURAL DESIGNERS

Contact: 07947249323

DRAWN

MK

CHECKED

A.R

PROJECT NO.

CLIENT/PROJECT

GAILES DILLYWOOD LANE HIGHAM  
ROCHESTER KENT ME3 7NT

TITLE

PROPOSED ELEVATIONS

DRAWING No.

D08

SCALE: 1:100 @A3

DATE: 21-05-2022