


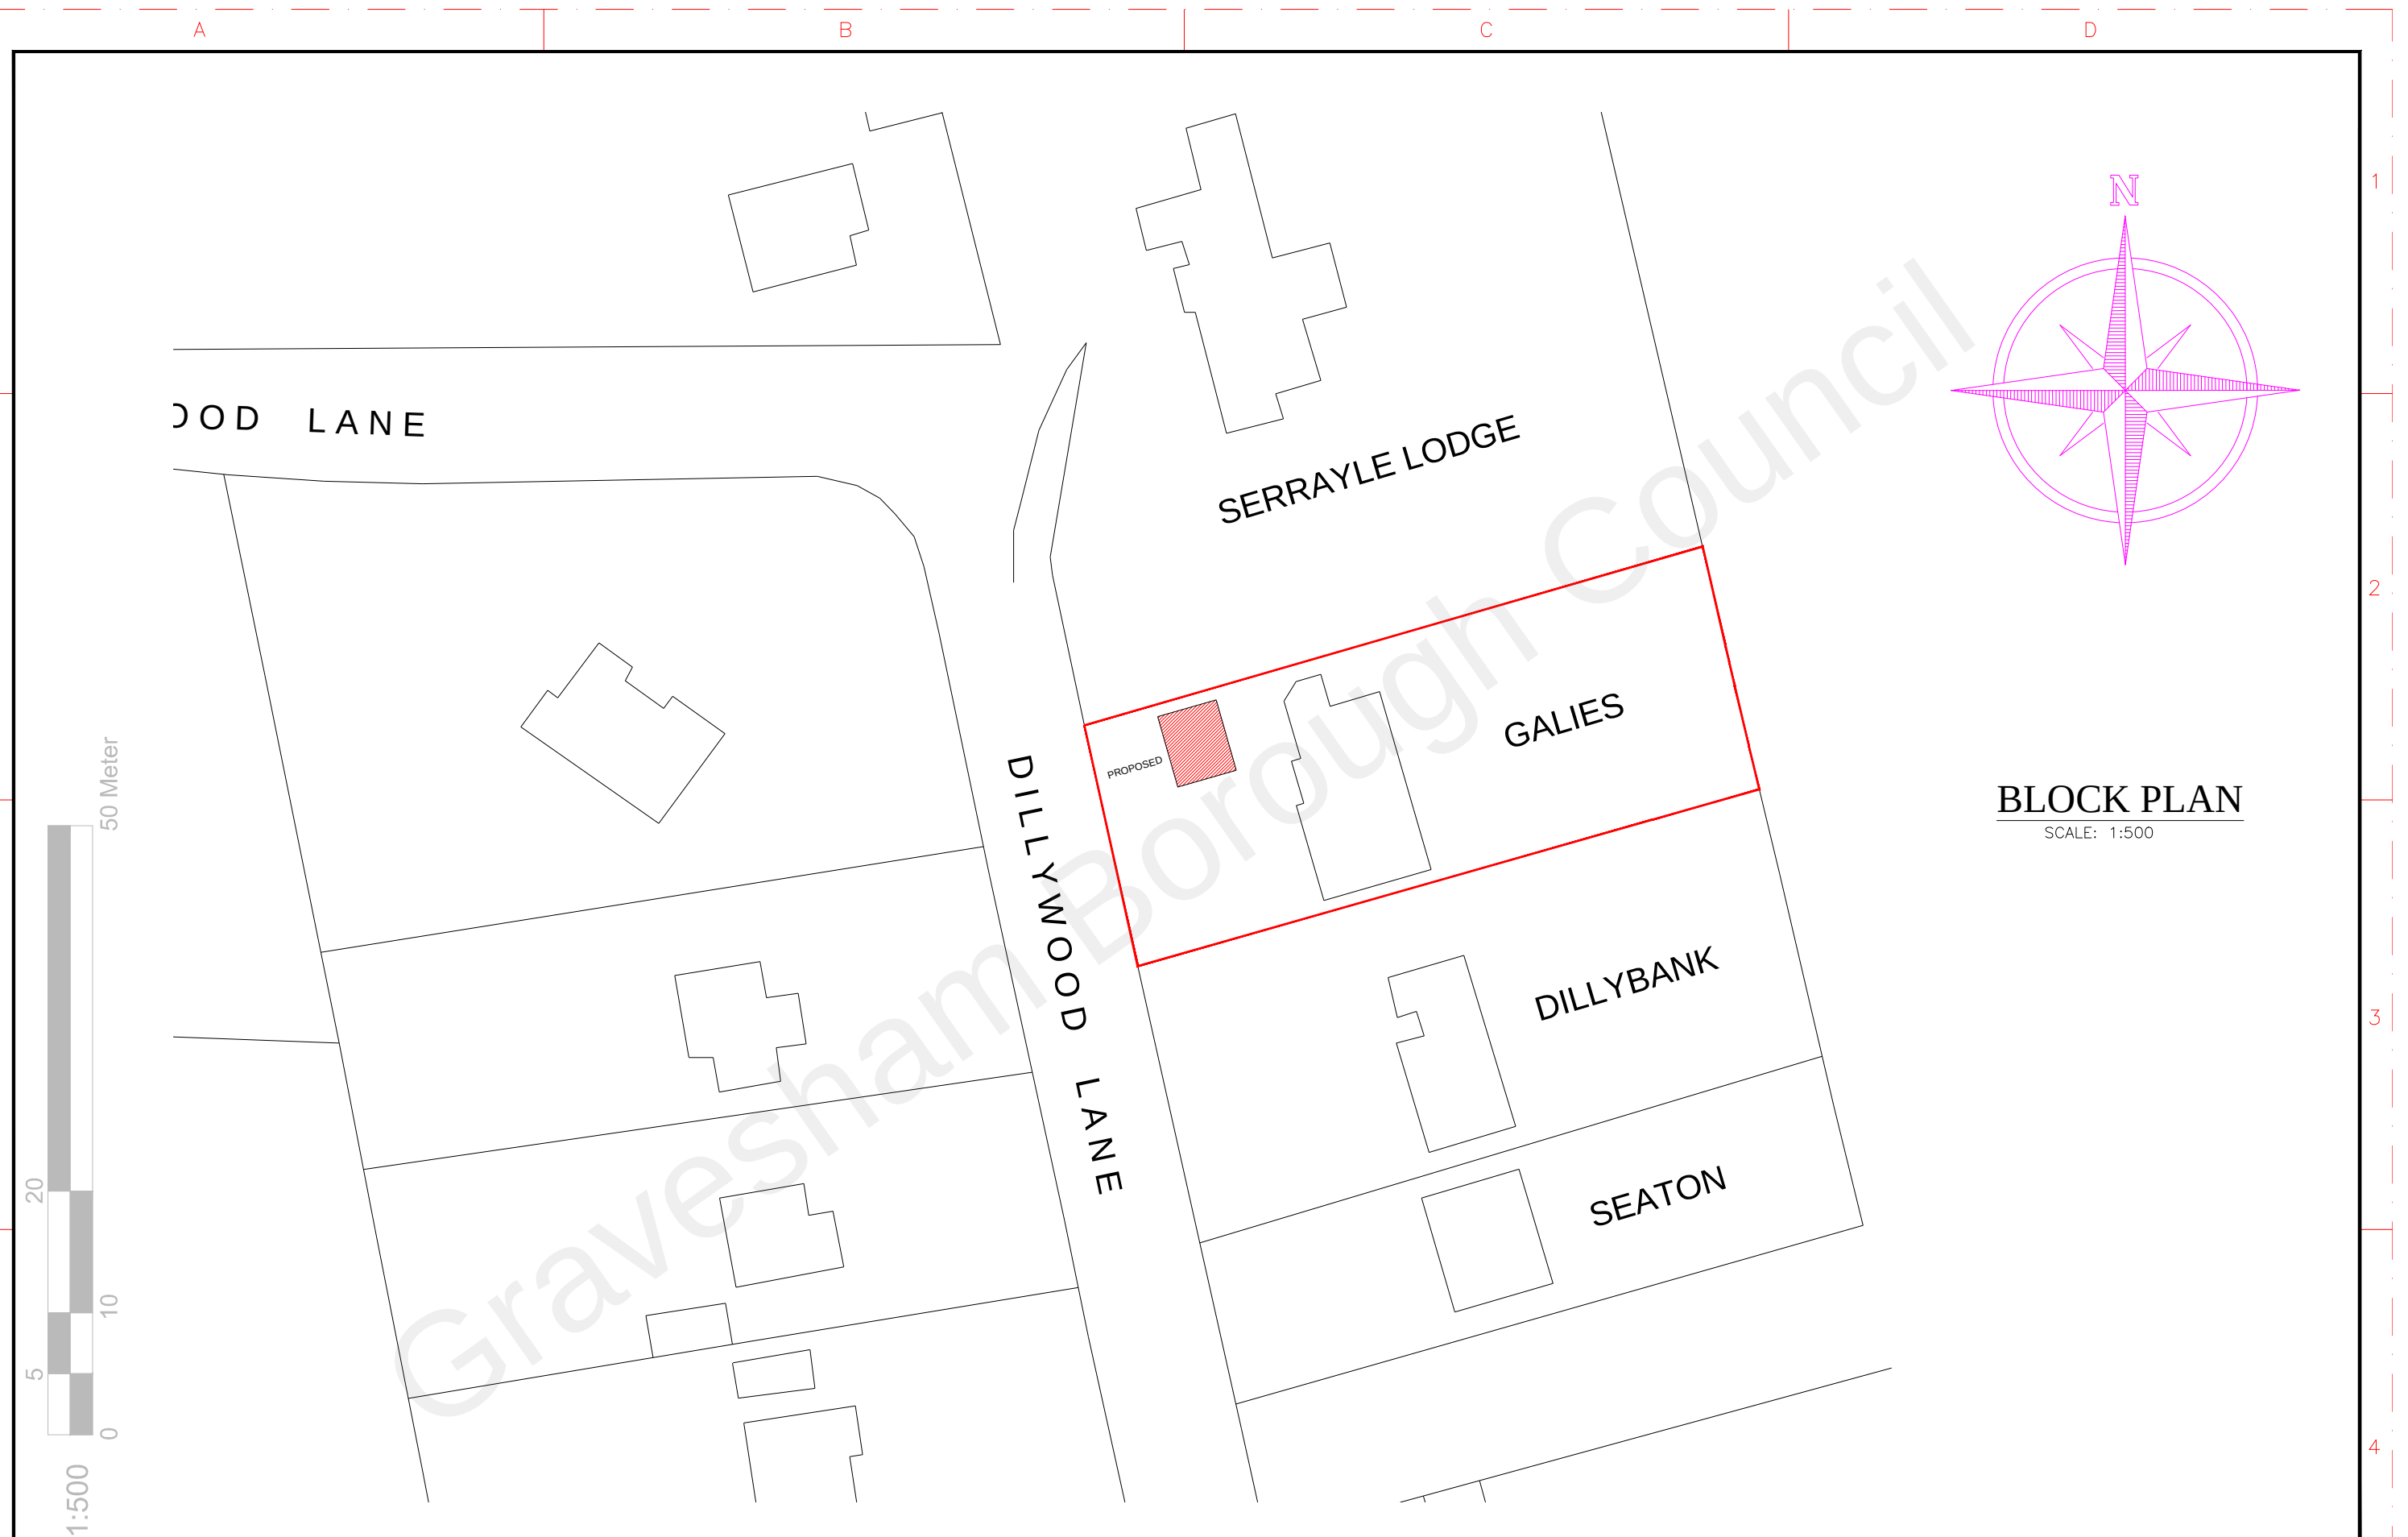

REFERENCE DRAWINGS	GENERAL NOTES	No	DATE	REVISION	BY	CHK	CONSULTANT	DRAWN	CLIENT/PROJECT	DRAWING No.
	This drawing is for planning use only do not use this drawing for any purpose other than that for which it was issued.						 CIVIL ENGINEERS STRUCTURAL ENGINEERS ARCHITECTURAL DESIGNERS Contact: 07947249323	mk CHECKED A.R	GAILES DILLYWOOD LANE HIGHAM ROCHESTER KENT ME3 7NT	D10
	Structural Design and Building Control Approval is required before construction commences.							PROJECT NO.	TITLE	SCALE: 1:500 @A3
	This drawing is subject to copyright do not reproduce this drawing without prior permission.								BLOCK PLAN	DATE: 21-05-2022