




1. Do not scale from this drawing. Use written dimensions only
2. Mesh aperture 200mm [H] x 50mm [W]
3. To be read inconjunction with drawing CCPG-02

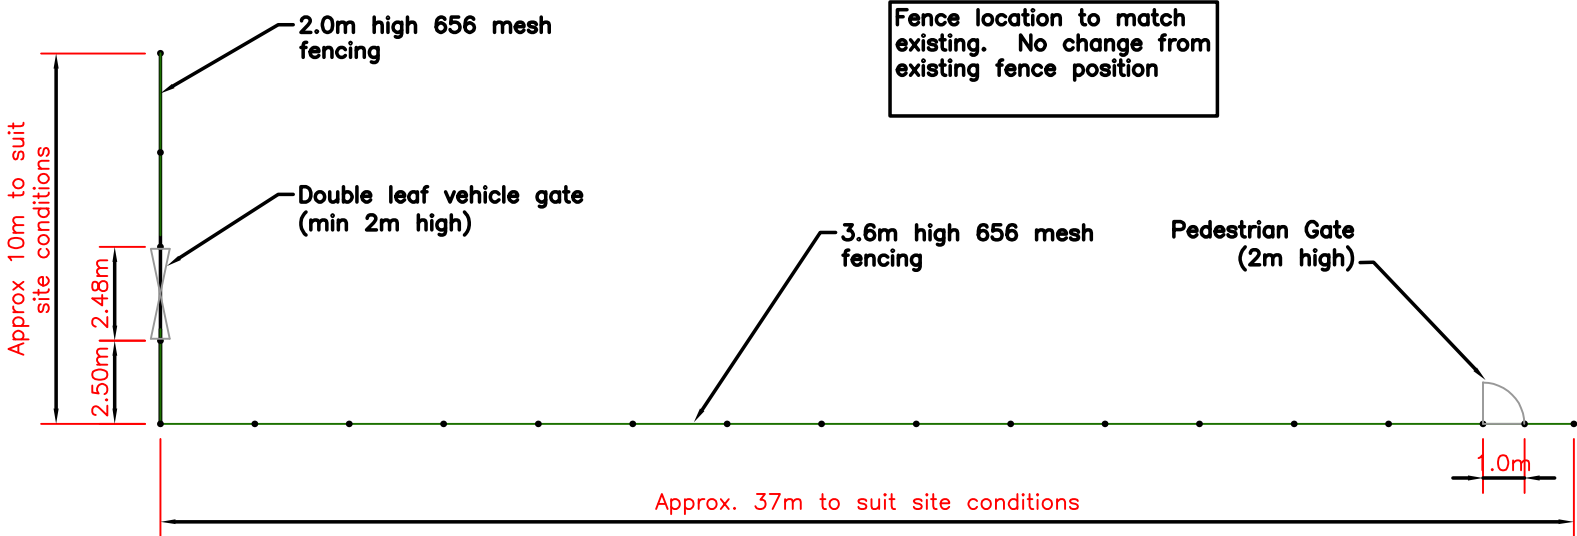

Proposed Fence – Plan

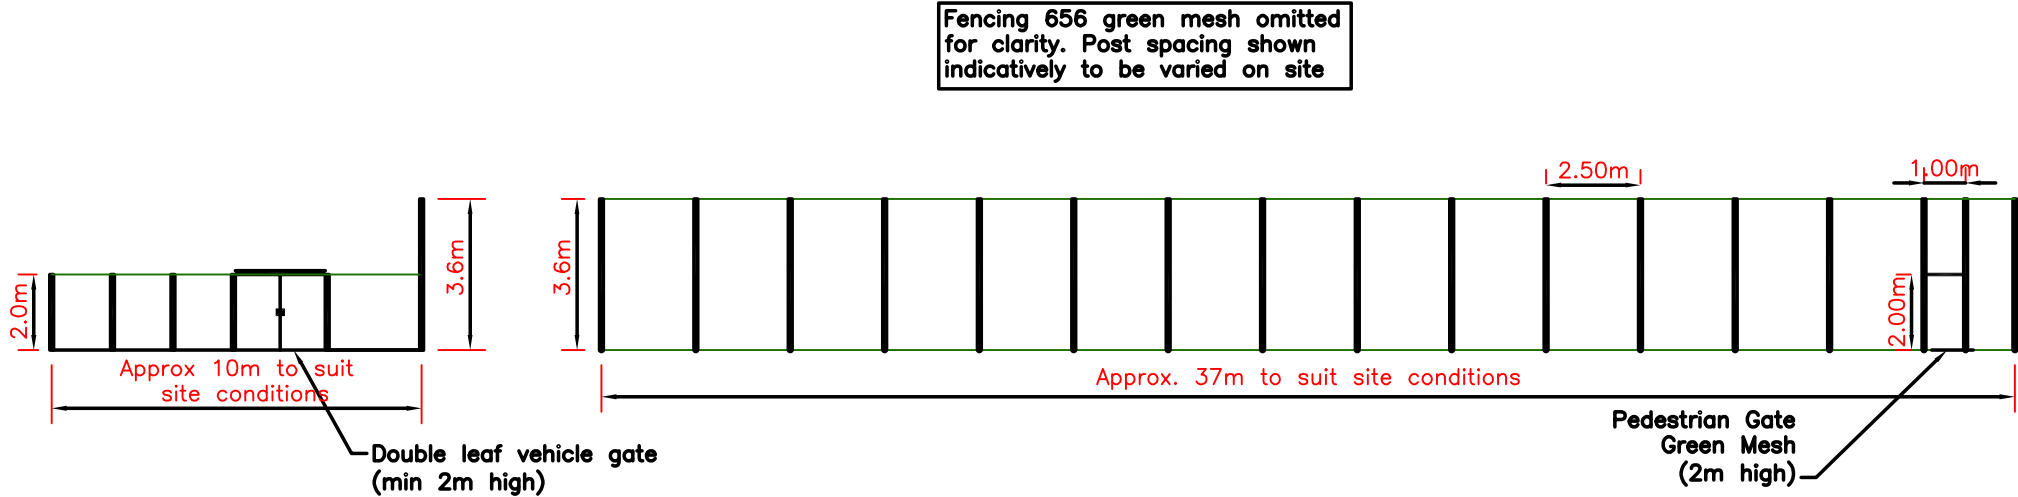

Proposed Fence – Elevation

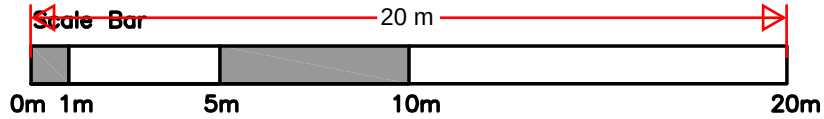

				PC	1:200 A3	Cobham Parish Council	Replacement Fence – Cobham Childrens Playground	EMpire Outdoor Ltd	Proposed Fence – Plan & Elevations	CCPG – 01	01
1	Fence mesh added	EOL	21/04/2026								
0	Issued for approval	EOL	10/01/2026								1
		BY	DATE	DRAWN BY	SCALE	CLIENT	PROJECT		DRAWING TITLE	DRAWING No	REV