


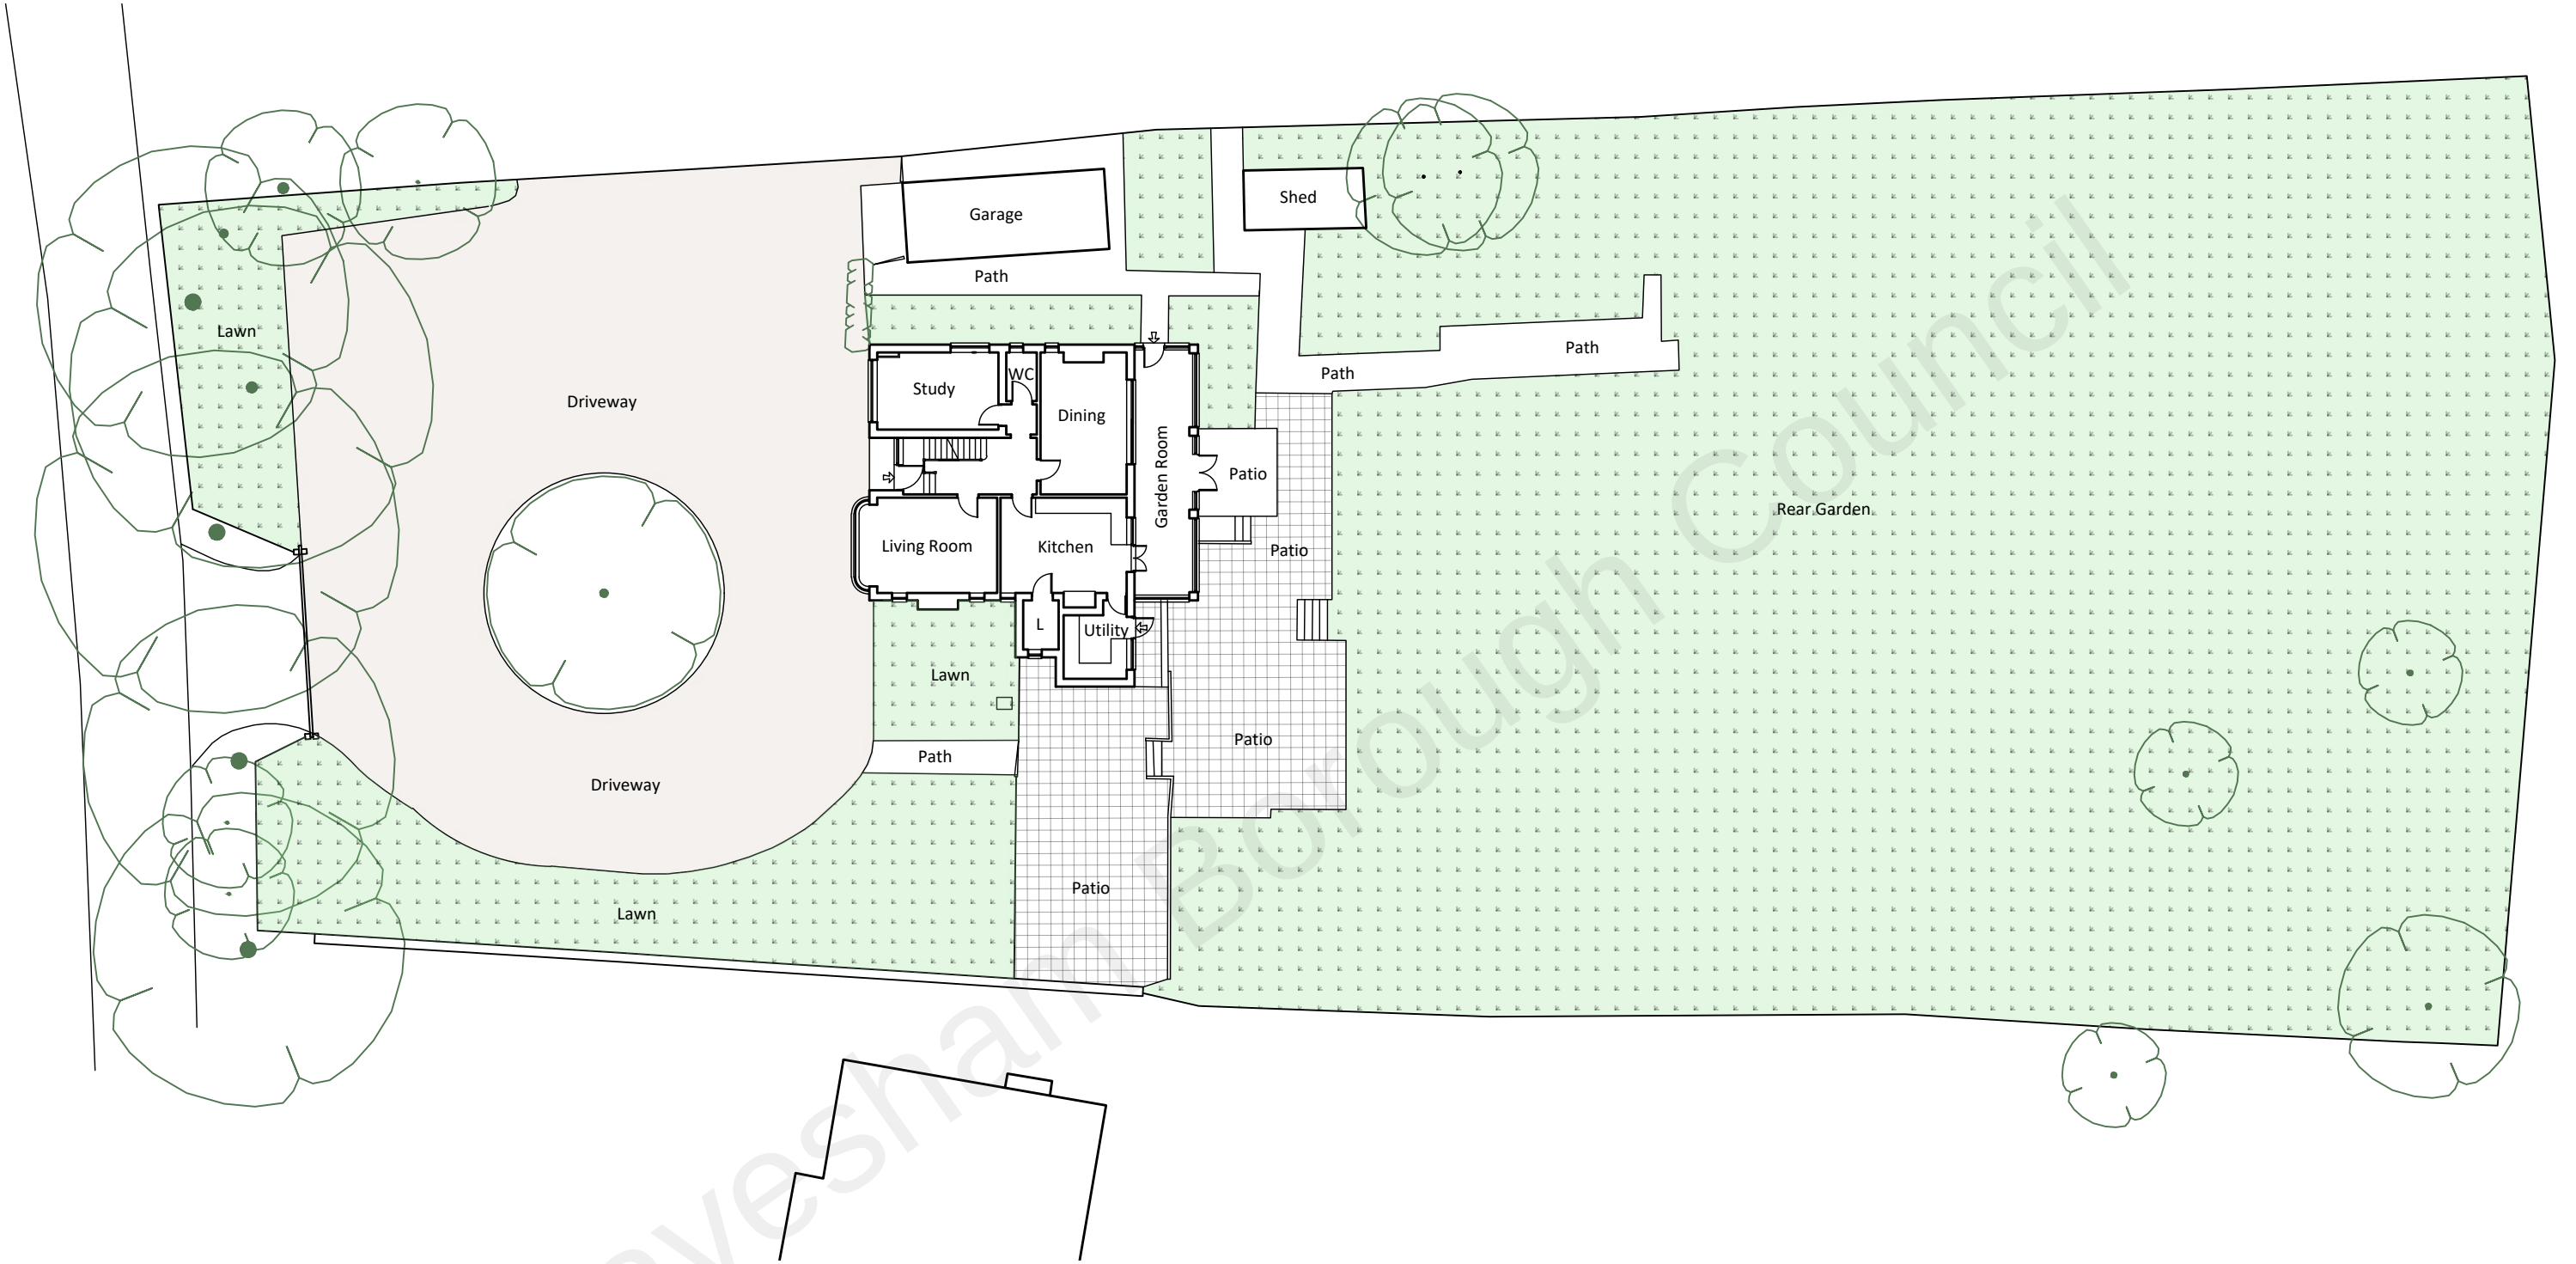


Block Plan

As Existing

Scale 1:250

F O R A P P R O V A L

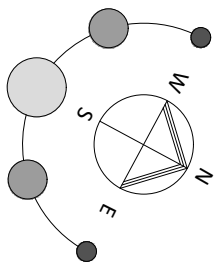

CLIENT Mr & Mrs Molloy	PROJECT High Ridge Pear Tree Lane Shorne Kent DA12 3JU	DRAWN April 2021	SCALE 1:250	DWG SIZE A3
WORK STAGE Planning	DRAWING Site / Block Plan - As Existing	DRAWING NO. SP-480-P-20-05	REVISION	