



Existing Door D01




Existing Door D02



Existing polycarbonate rooflight RL01 - Internal View



Existing polycarbonate rooflight RL01 - External view 1

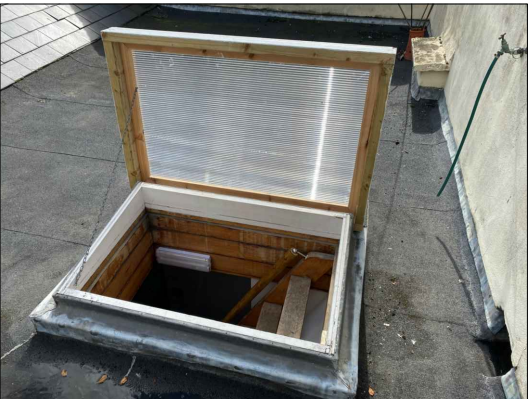


Existing polycarbonate rooflight RL01 - External view 2

Notes//
- See drawing 3337/04 for locations and further information

GSP
Graham Simpkin Planning

2 The Parade, Ash Road, Hartley
Longfield, Kent DA3 8BG
Tel: 01474 703705
www.grahamsimpkinplanning.co.uk
Email: webmail@grahamsimpkinplanning.co.uk

Project Title 19 Royal Pier Road, Gravesend, DA12 2BD		Job No 3337
Drawing Title Doors and Rooflight	Drawing No 06	Revision -
Date 23.09.2021	Drawn by DA	Checked by JB
Scale 1:100	Note	

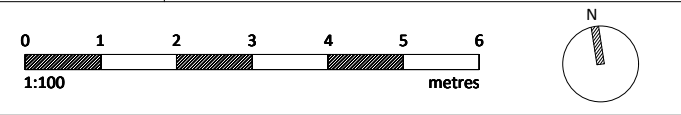

4 panel timber fire door to replace D02 and new Doors D03, D04, D05 and D06



Typical existing internal timber door