




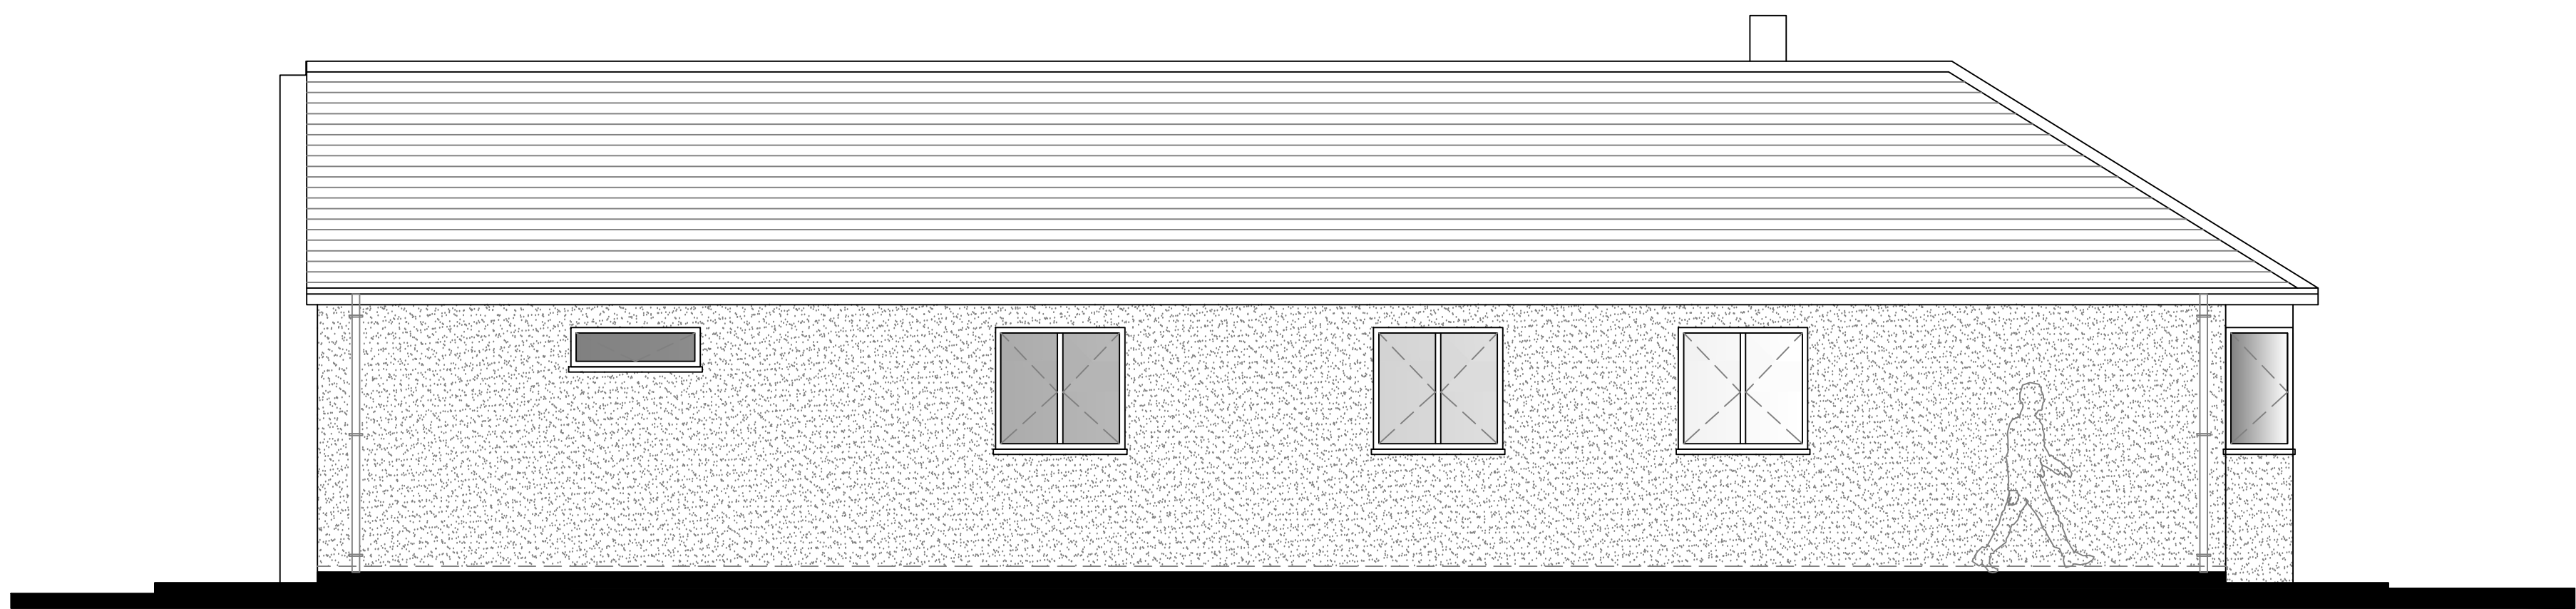

Existing Side 1

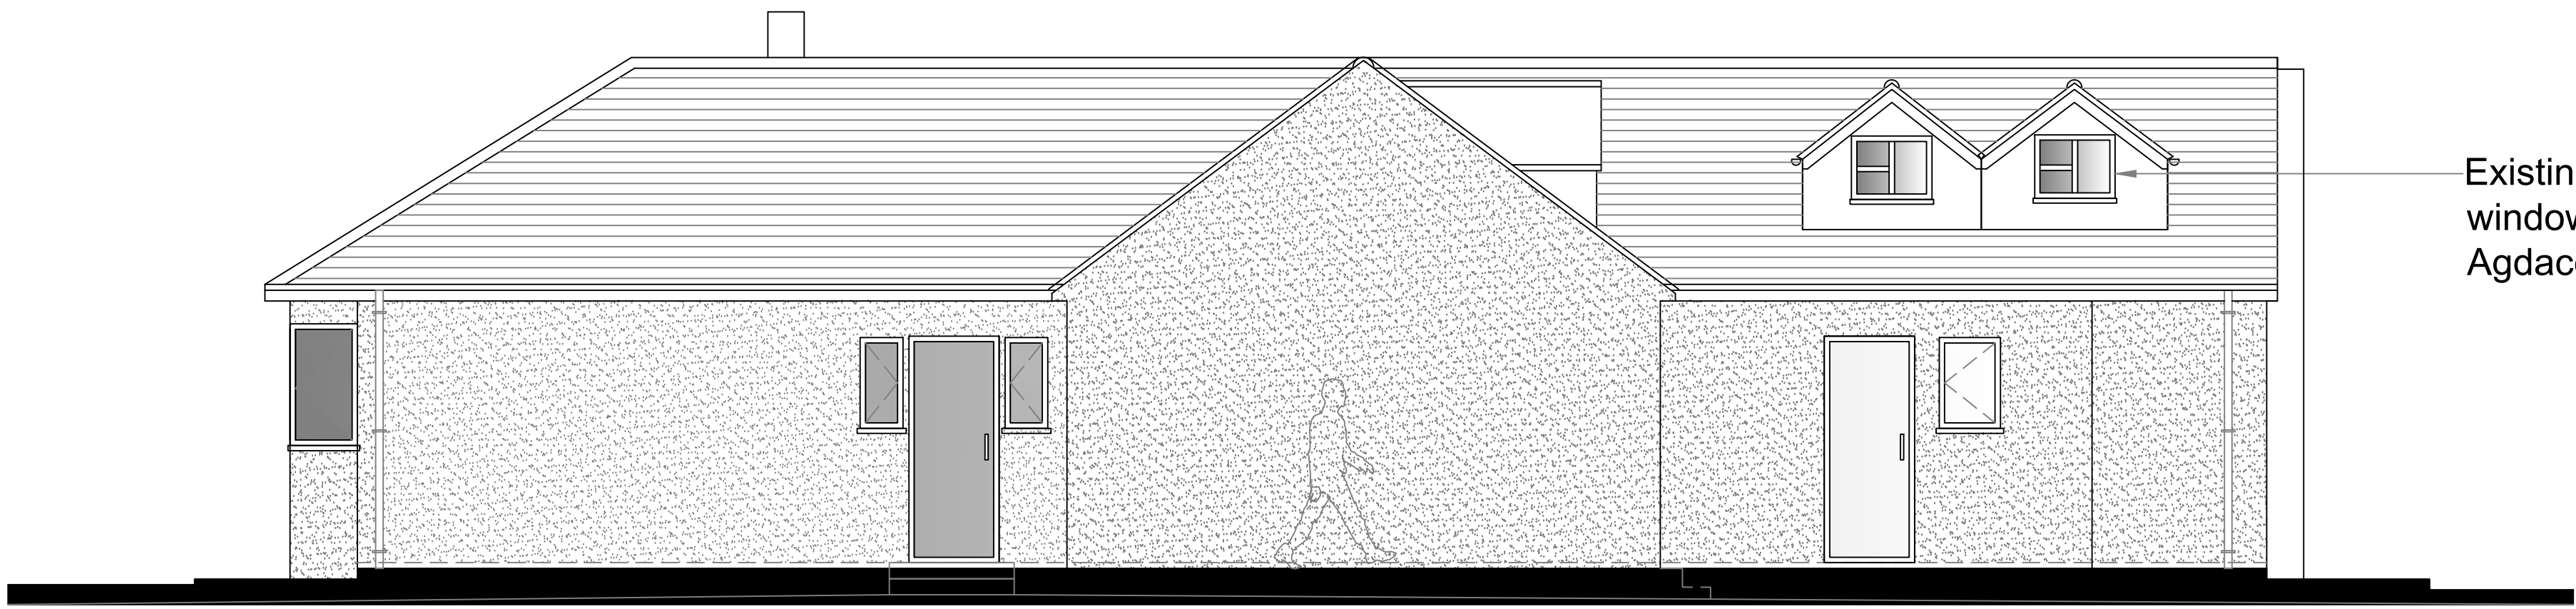

Existing Side 2

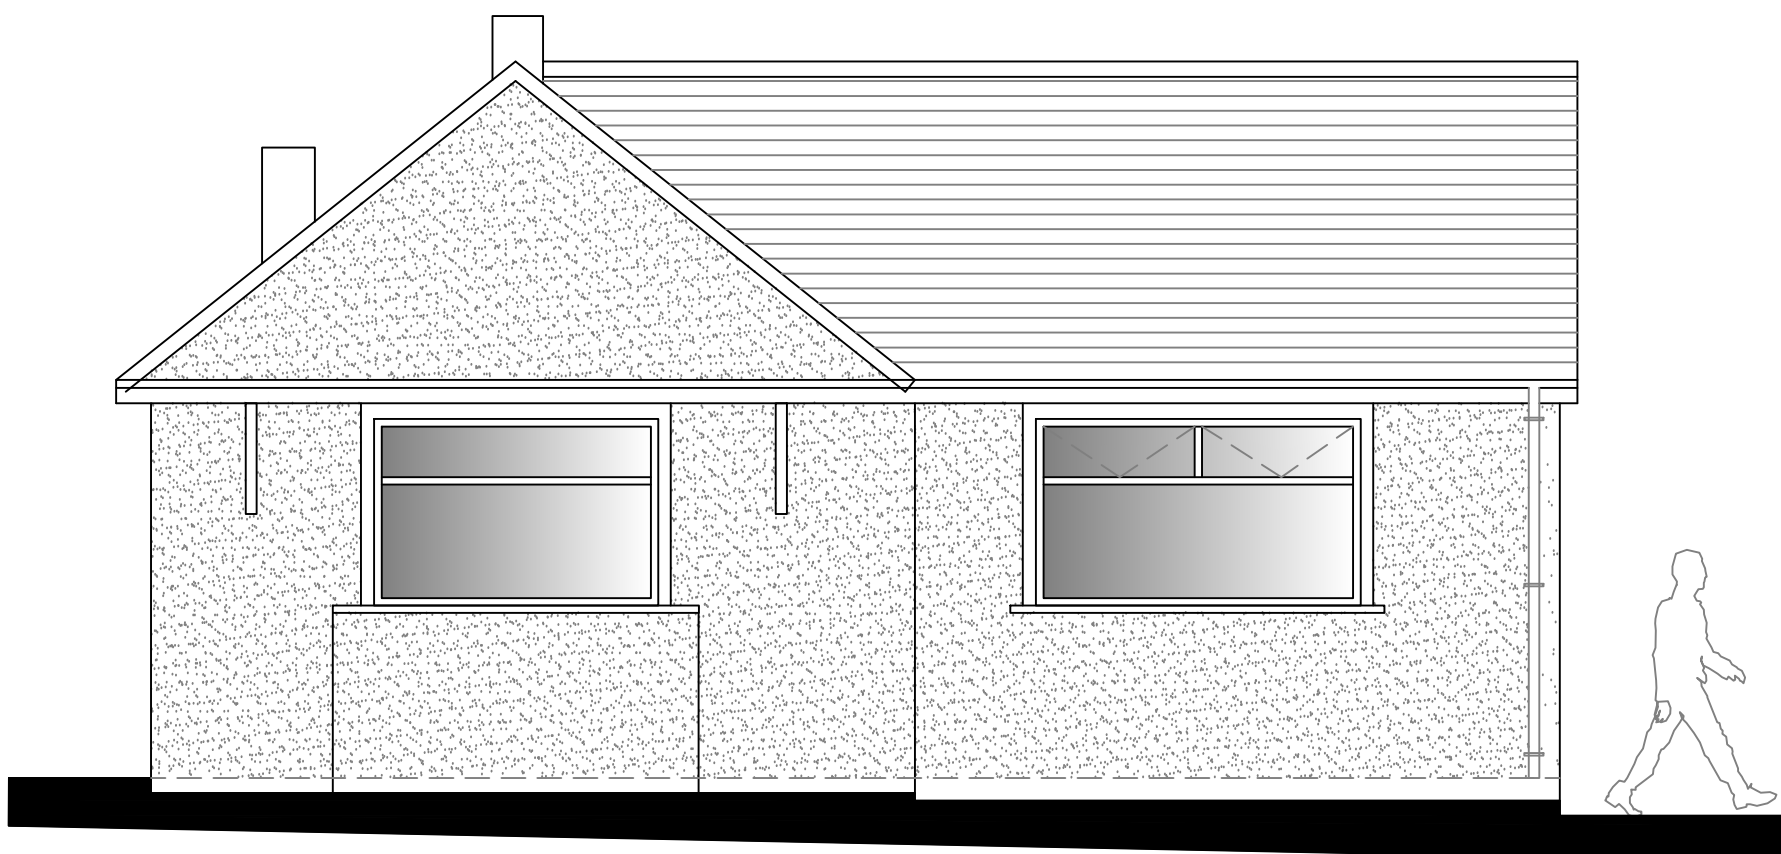

Existing Front



Existing Rear



P1	ISSUED TO PLANNING	xx.xx.24	
Rev		Date	
IMPERIAL STRUCTURAL PLANNING LTD 160 HIGH ROAD CHADWELL HEATH ROMFORD RM6 6PN 07940121222			
Job Title			
24 New Road Meopham DA13 0LS			
Drawing Title			
Existing Elevations			
Scale	1:50 @ A1	Date	SEPT 25
Job No.	51-1000-989	Dwg No.	S04
		Rev	P1