




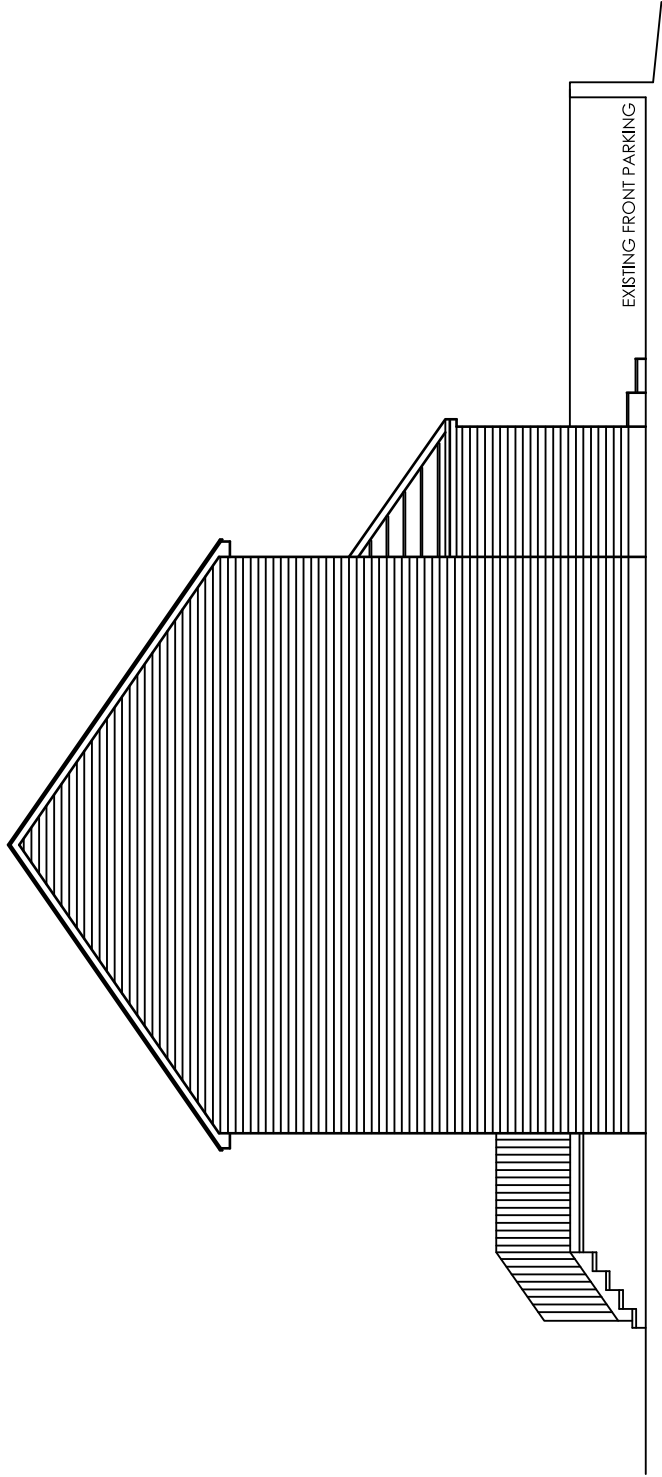

EXISTING SECTIONAL LEFT SIDE ELEVATION

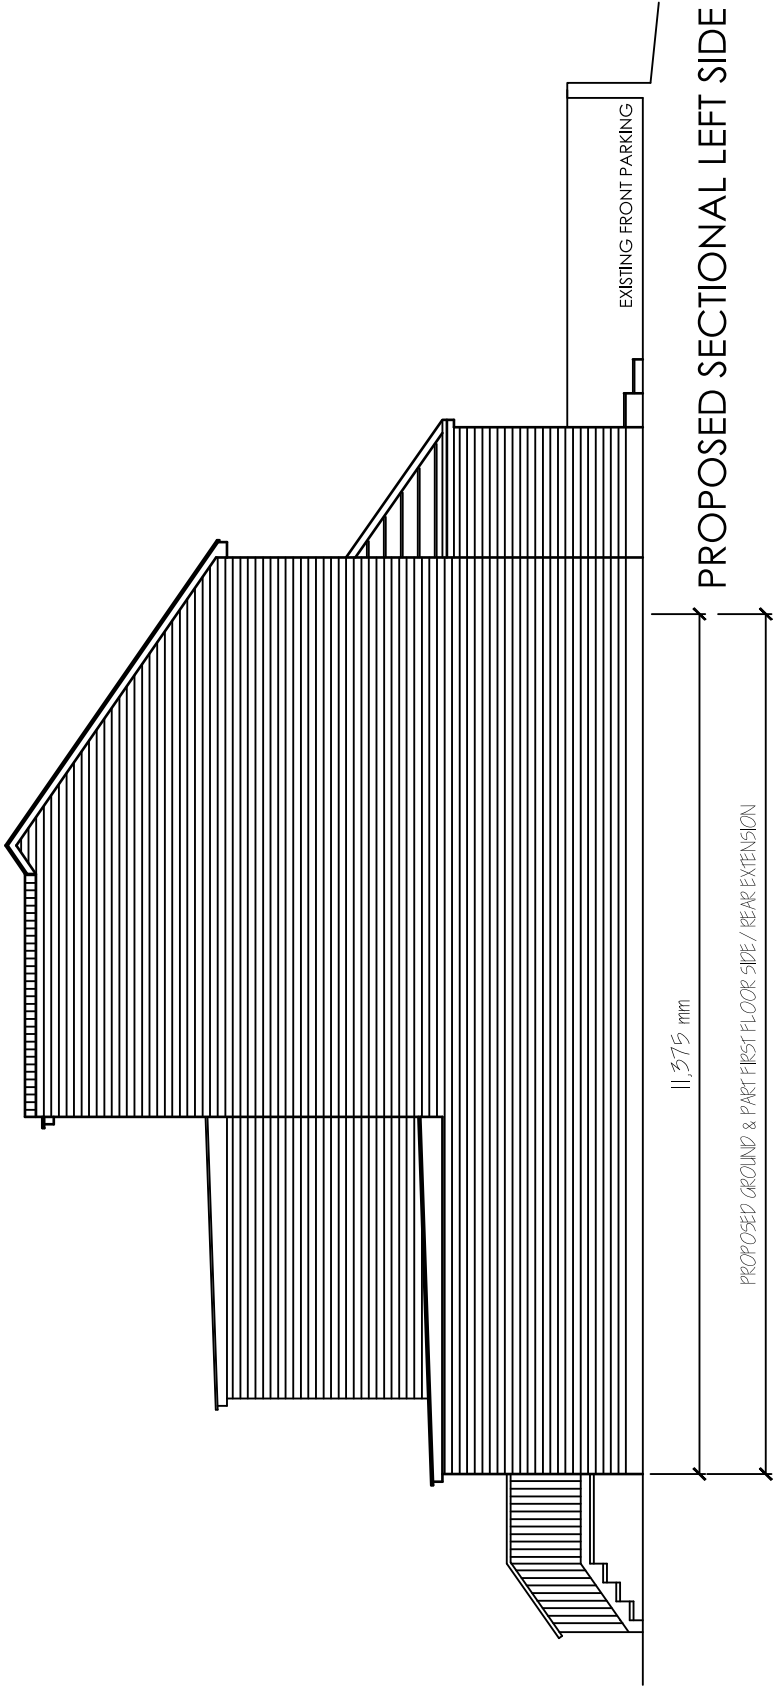

PROPOSED SECTIONAL LEFT SIDE ELEVATION

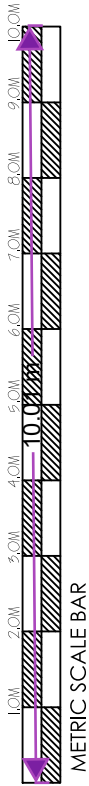

METRIC SCALE BAR

Revisions:

NOV 2025 Scale: 1:100 (A3)
DWG No: 25/DA124EF/AR07B

Agent:
KIRSTEN ASSOCIATES. 4 STONECROP CLOSE, ST. MARY'S ISLAND, KENT ME4 3HA
M: 07956919572 email: kirstenassociates@hotmail.co.uk

Proposal:
PROPOSED ENLARGEMENT OF FAMILY DWELLING
Application Site Address:
6 FREEMAN ROAD, GRAVESEND, KENT DA12 4EF

Applicant:
MR AVTAR SINGH
Address:
6 FREEMAN ROAD, GRAVESEND, KENT DA12 4EF