


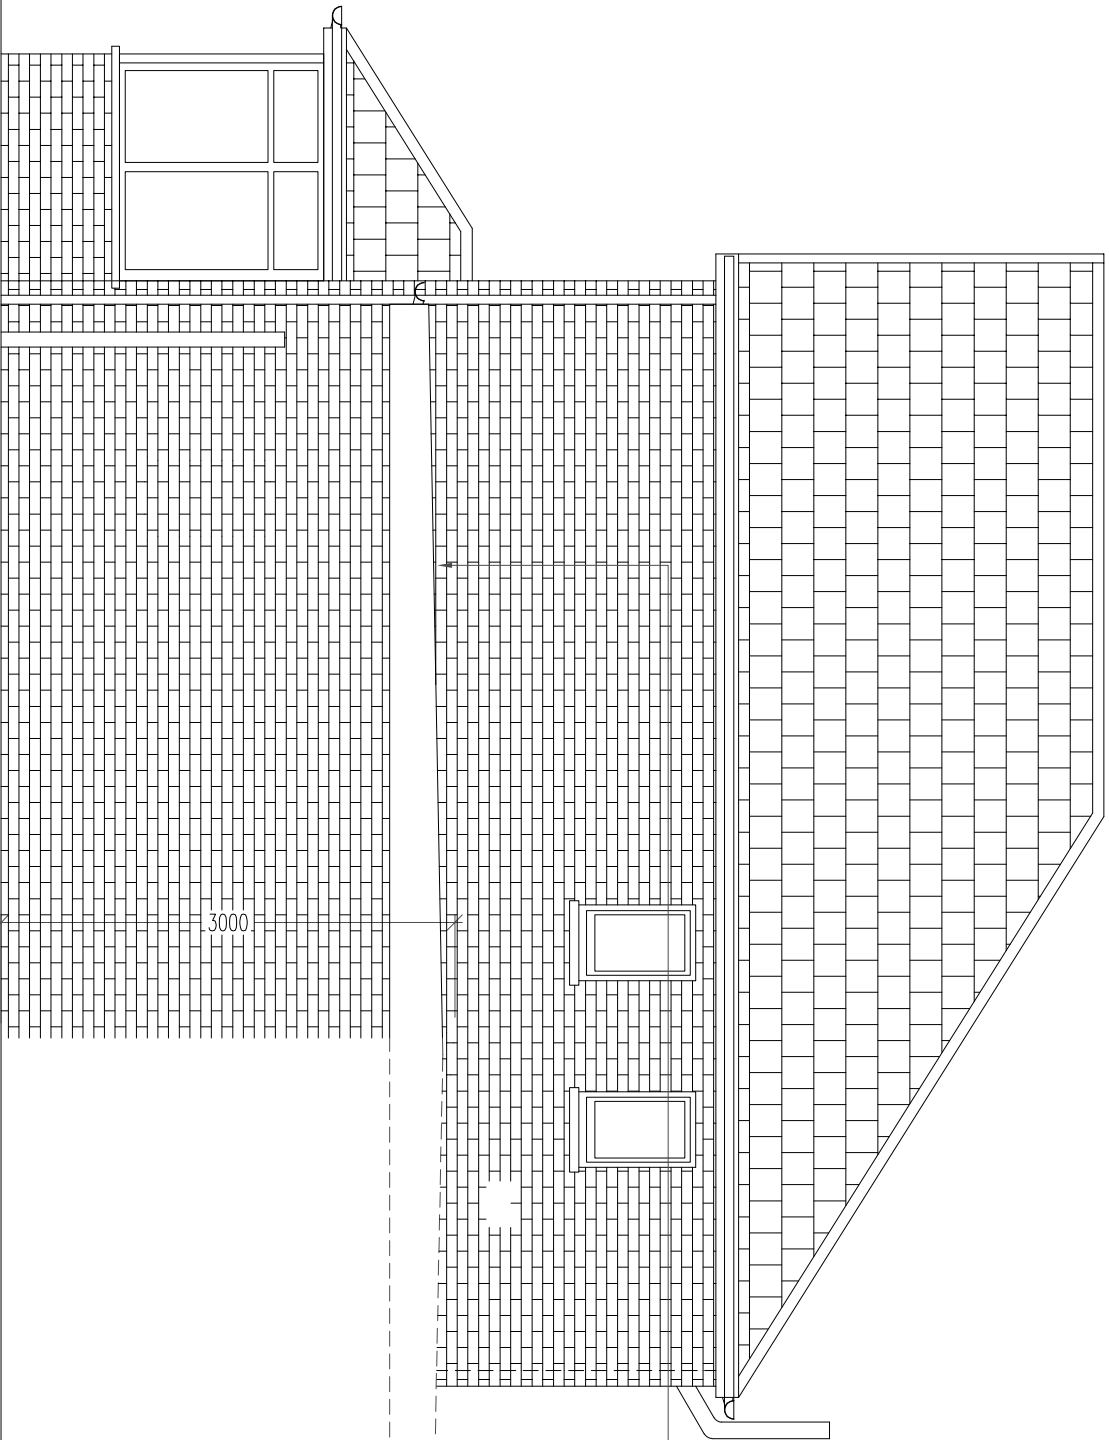

The roof insulation to be a warm deck construction, comprising of a 3 layer felt application, on 120mm Celotex XR4000 Flat Roof Slab. Insulation laid on a vapour barrier on 18mm ply deck, mechanically fixed through firings at a fall of a minimum of 1:60 on top of the designed joists at 400mm max centres. Underside of joists to be boarded with 12.5mm plasterboard with a 3mm skim coat ready to receive decorations.

Cavity wall construction to comprise of inner skin to be H+H – Celcon Standard ($\lambda = 0.15$) blockwork construction. Full filled cavity. Insulation to be Celotex Thermoclass Cavity 21 90mm and a 10mm cavity with ties up to 100mm spaced equally at 450mm centres vertically and 750mm horizontally. Inner face to to be 13mm hardwall basecoat with 3mm skim coat finish External skin to be faced brickwork. Wall thickness to be 315mm.

SIDE ELEVATION

PROPOSED ELEVATIONS

Client		Drawing Title		Scale		Revision	
Mr Jaspal Singh 36 Aspdin Road Northfleet Kent DA11 8LY		Side Elevation		1:50@A3		01	
Plans altered as Planners request		Drawing No.		Date		Project No.	
		2504-010		Aug 25			
		Computer File No.		Project No.			
		Drawn By Raj Bhatti		Checked By			
		Coordinated By		Approved By			