



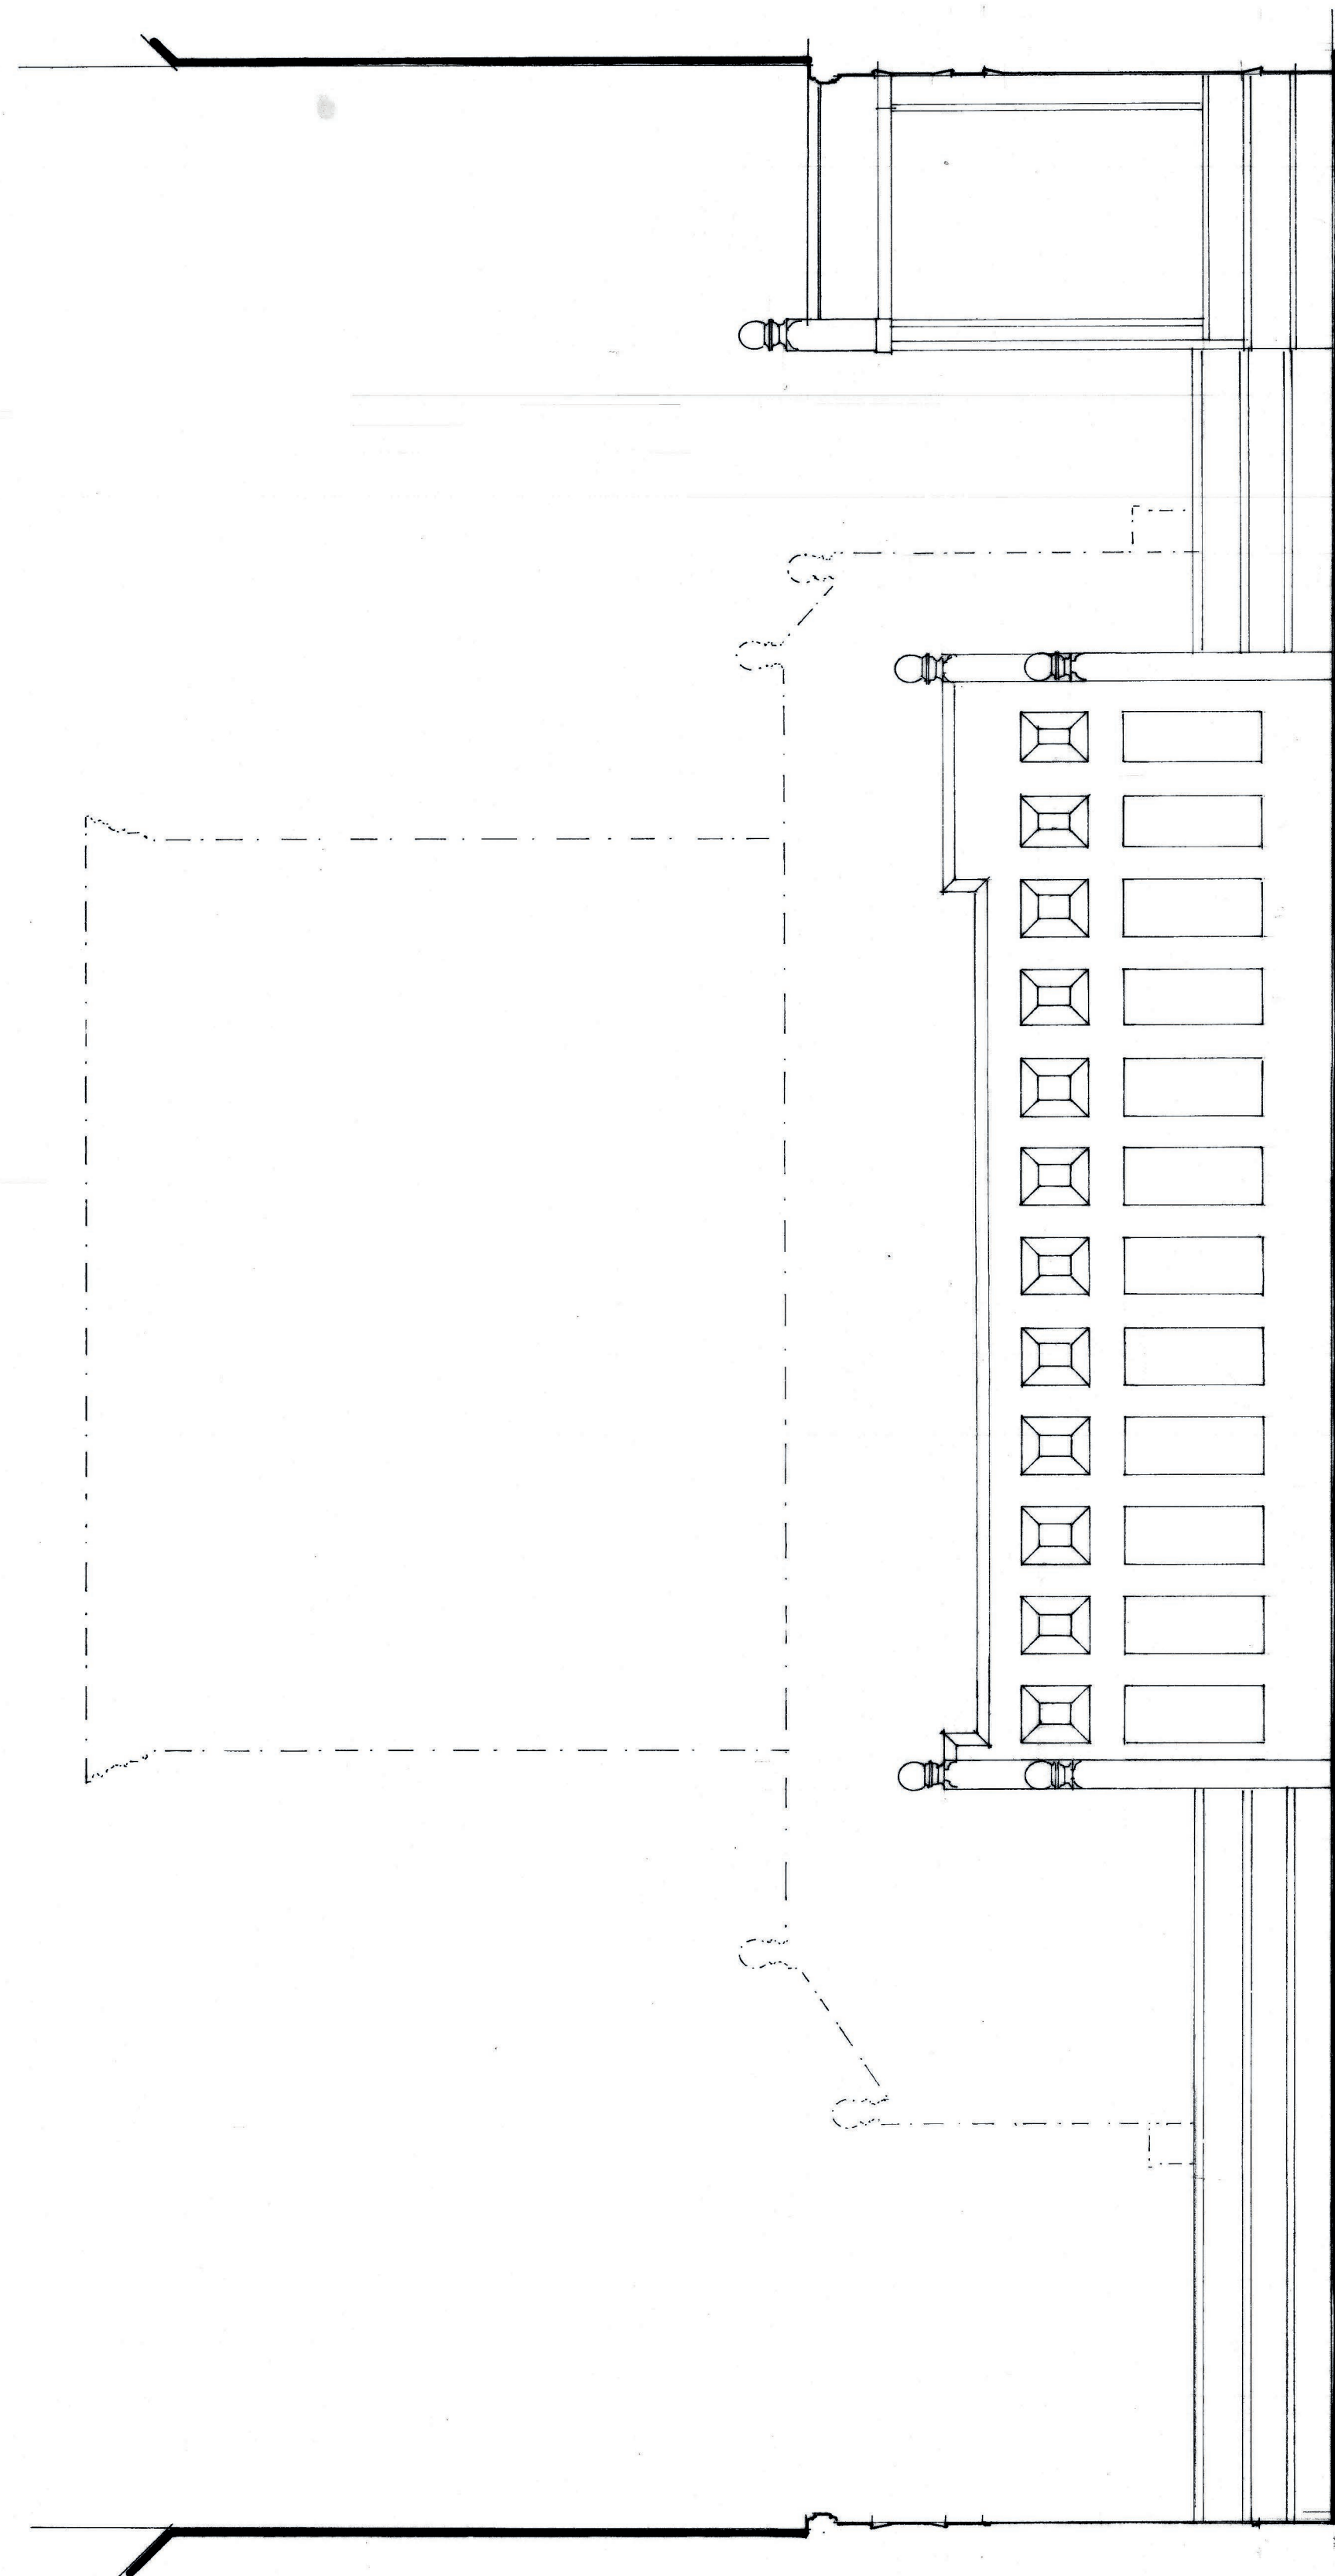


Elevation to Defendant's & Plaintiff's Tables & Jury Box (Section D-D)

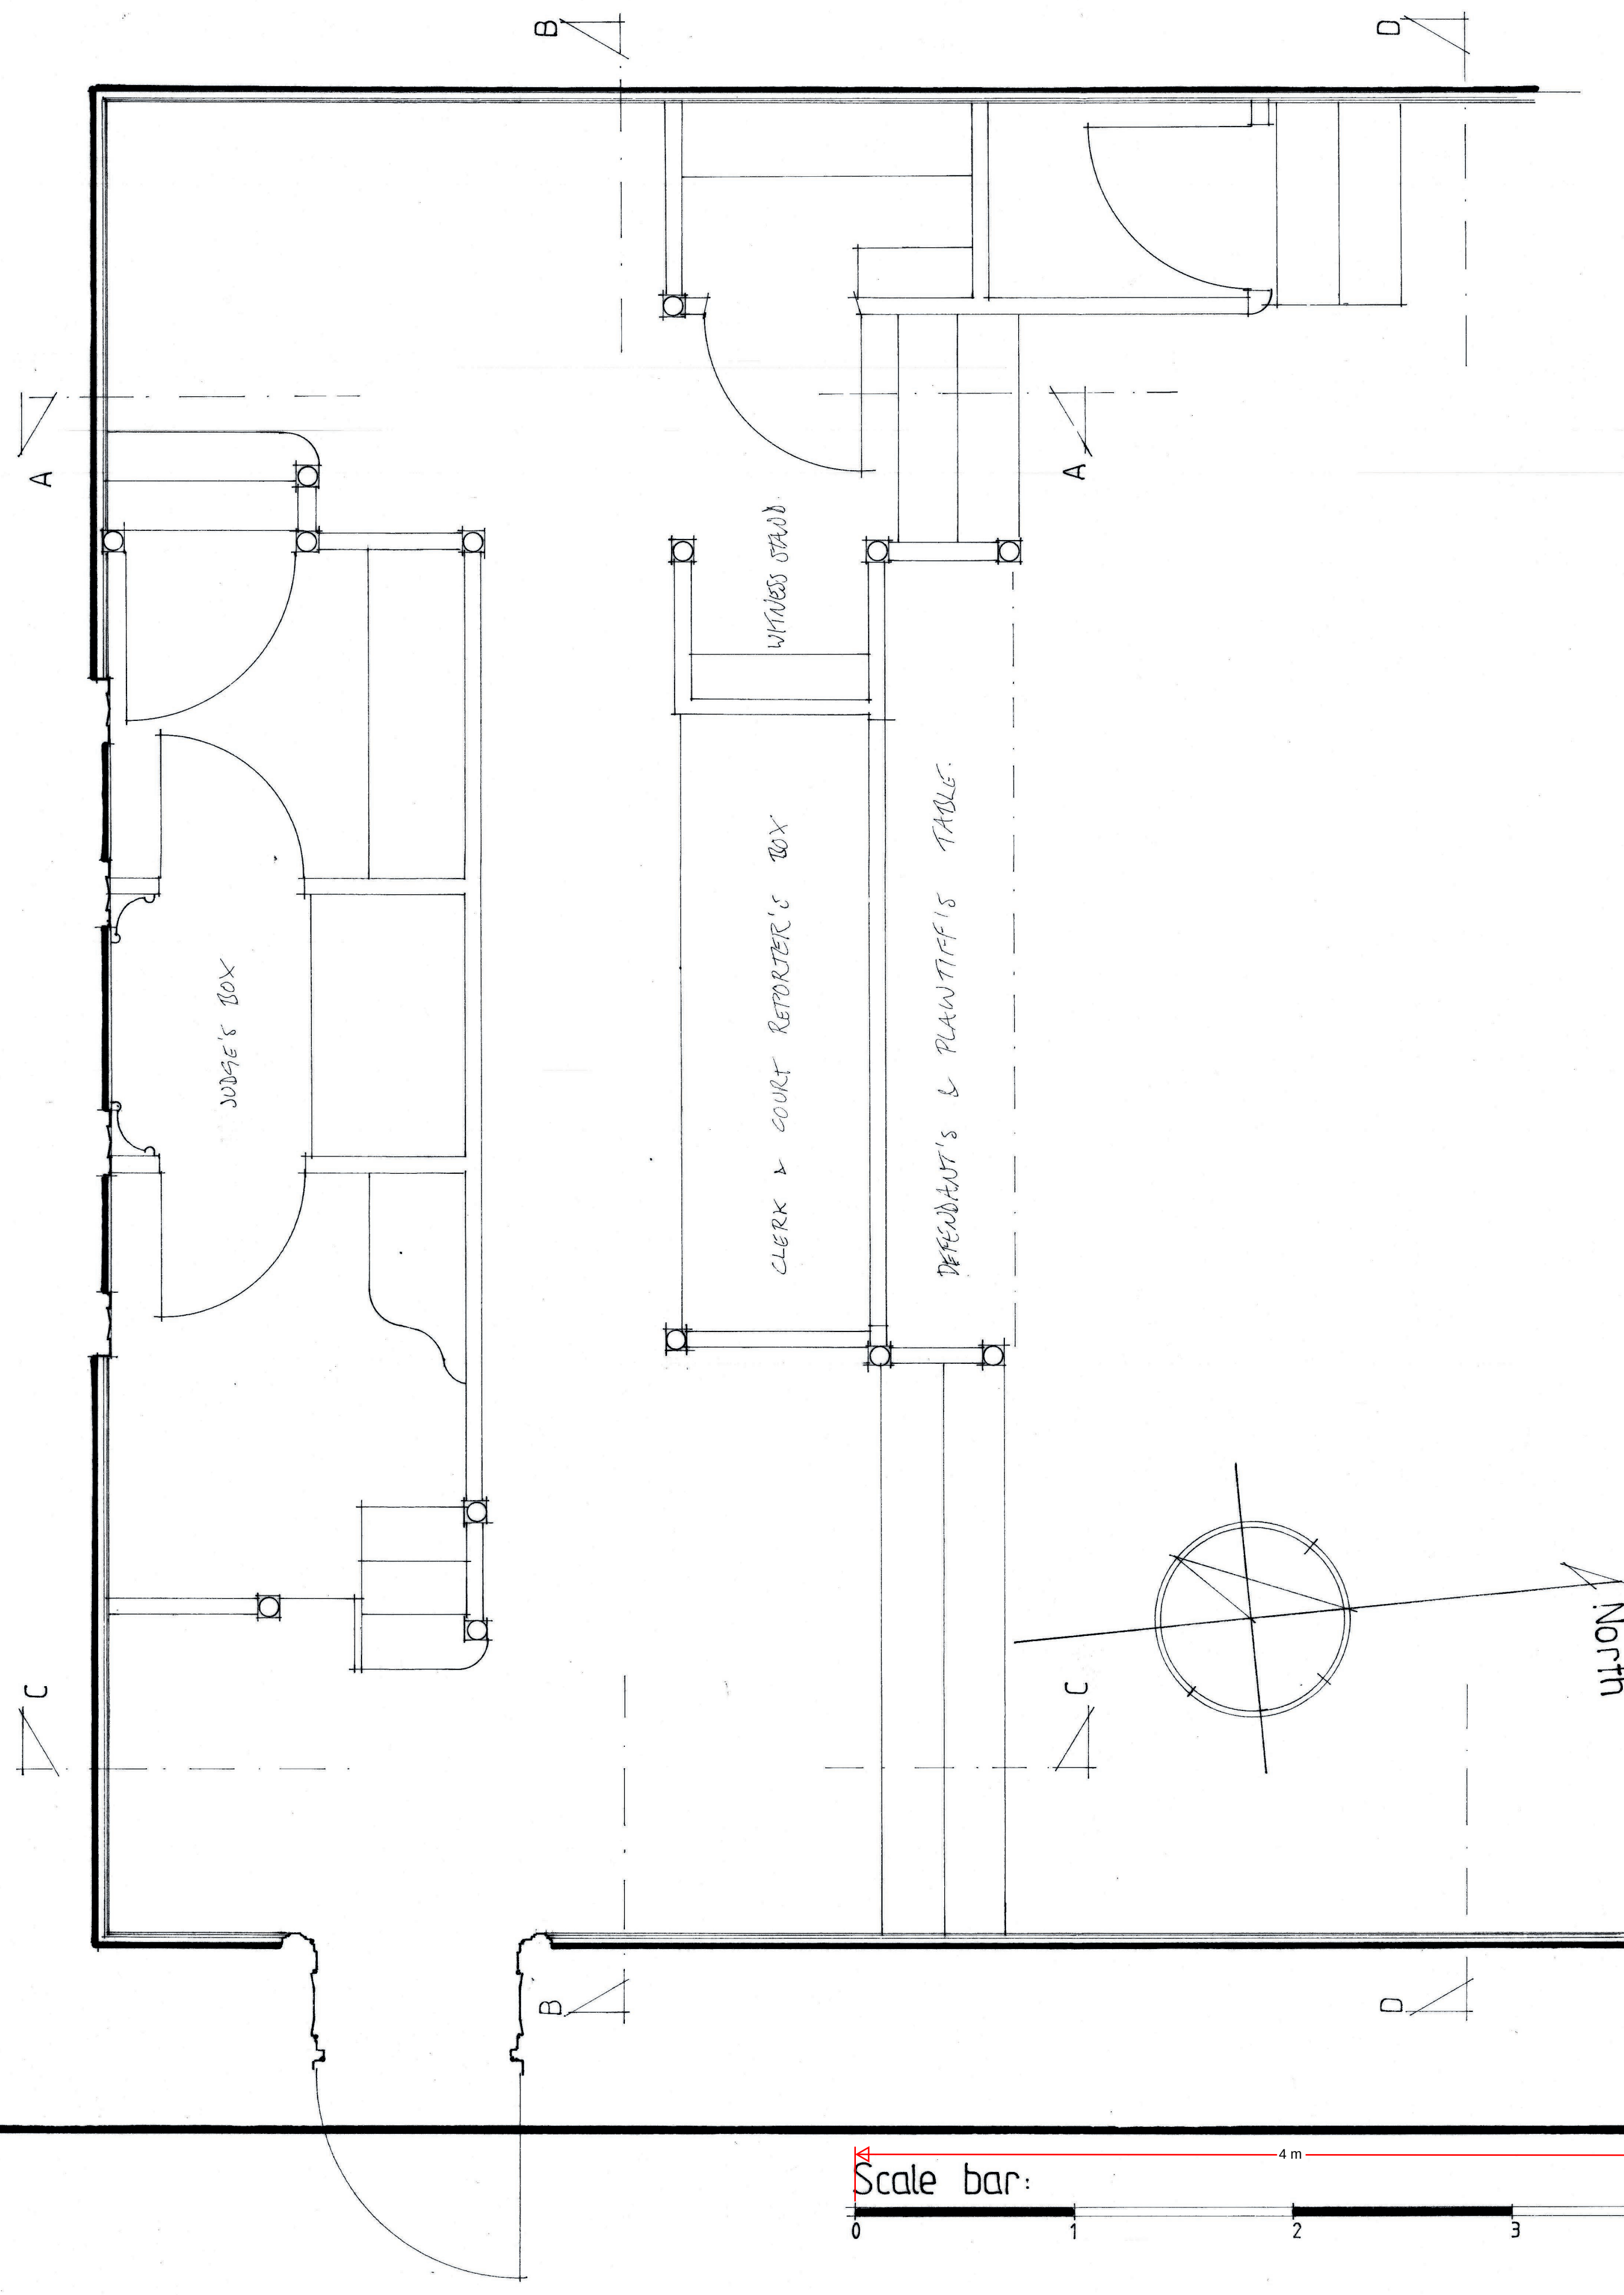

Plan FURNITURE + FITTINGS, STOPS & RAISED FLOOR + DALS TO BE REMOVED PERIMETER WALL PANELS INCLUDING DOOR WILL BE KEPT TO BE RETAINED.

26 King Street, Gravesend
 Court room part plan & Section D-D as existing
 Scale: 1:20 at A1
 Drwg: KSG/0424/01
 Drwg. by: T. Ellis April 2024 Tel: 01233 770498

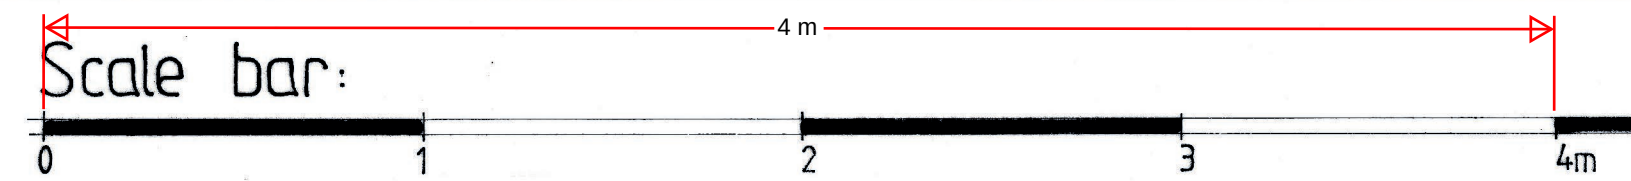

Scan