




Elevation A

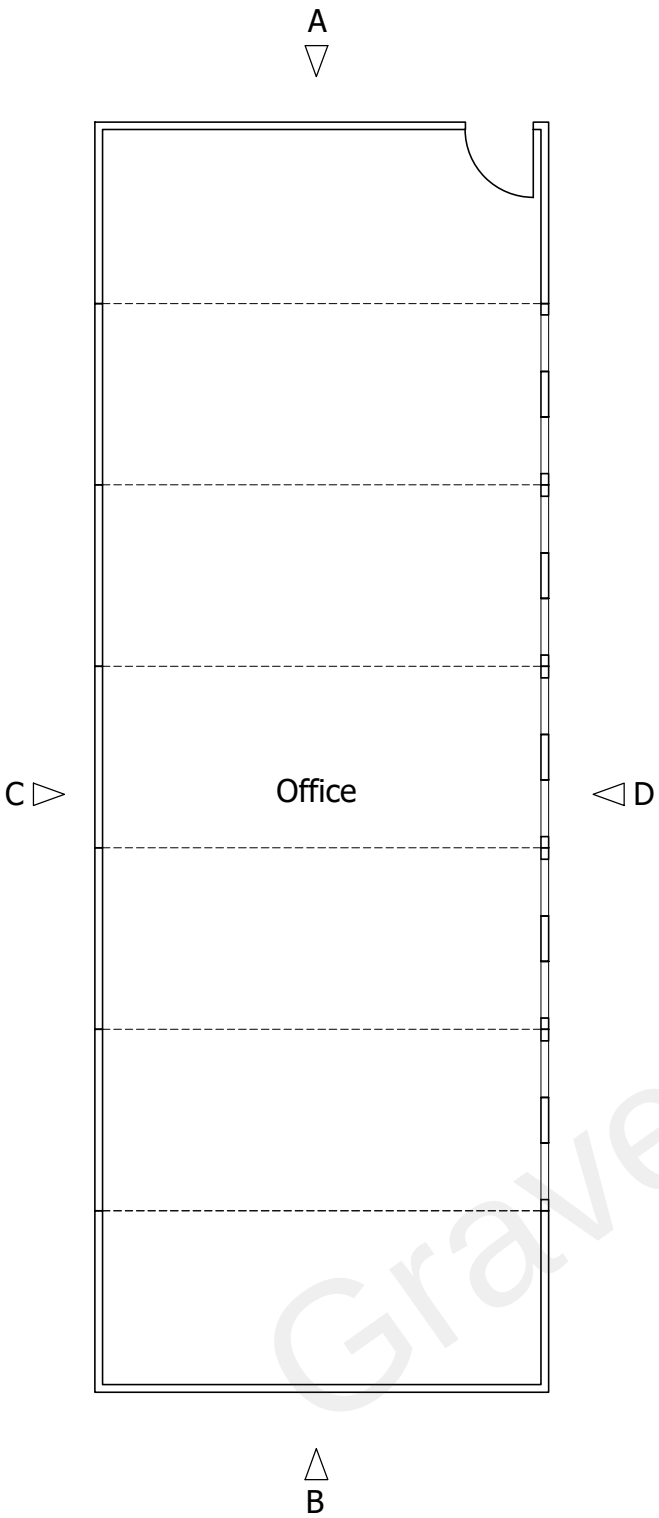


Elevation B

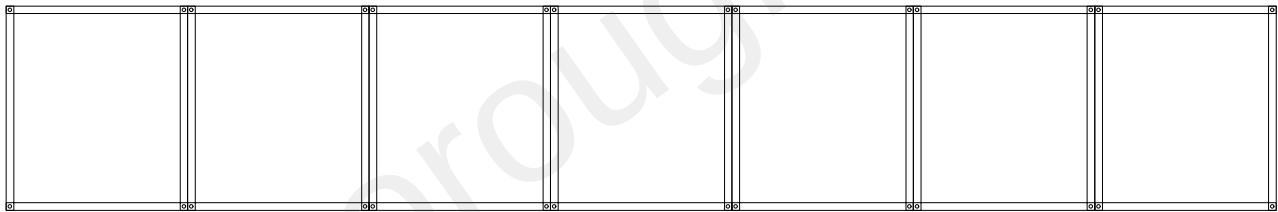

Elevation C

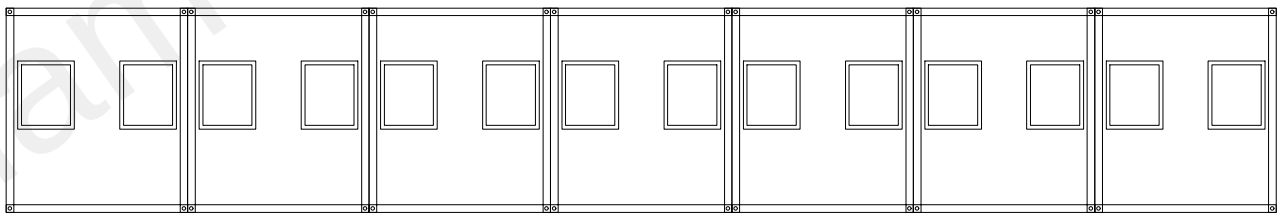

Elevation D

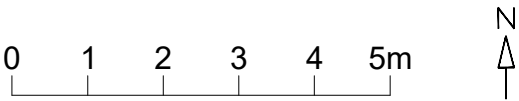

-	-		-	-	
Rev	Description		Date	By	
 Buchanan Hartley Architects Limited architecture interiors environment 248 Gray's Inn Road WC1X 8JR E mail@buchananhartley.co.uk					
Client OAL					
Project Dering Way Depot DA12 2FP -					
Title Structure A Plan and elevations					
Scale 1/100@A3					
Date 211102					
Project No 0945	Drawing No L(EX)003	REV -			