



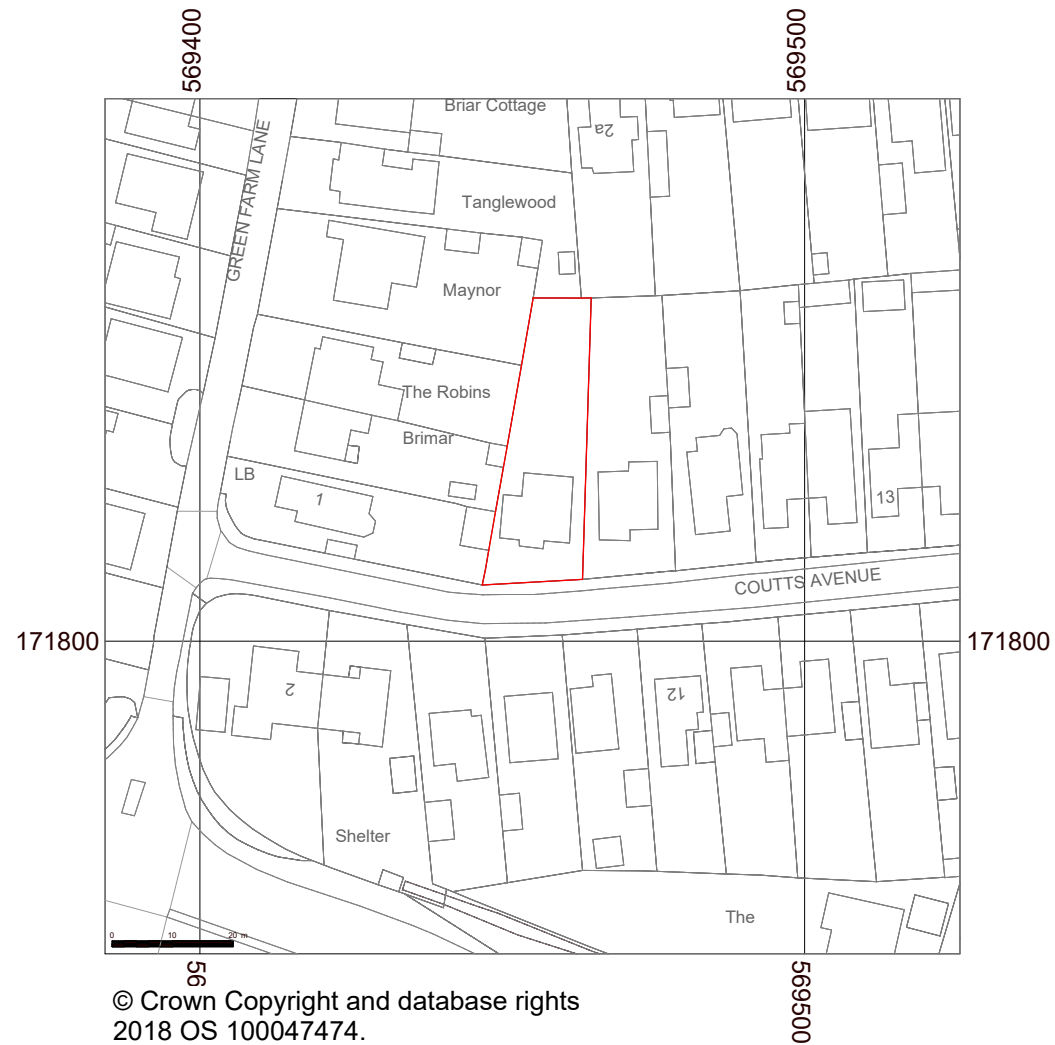


1 **Location Plan**
1 : 1250

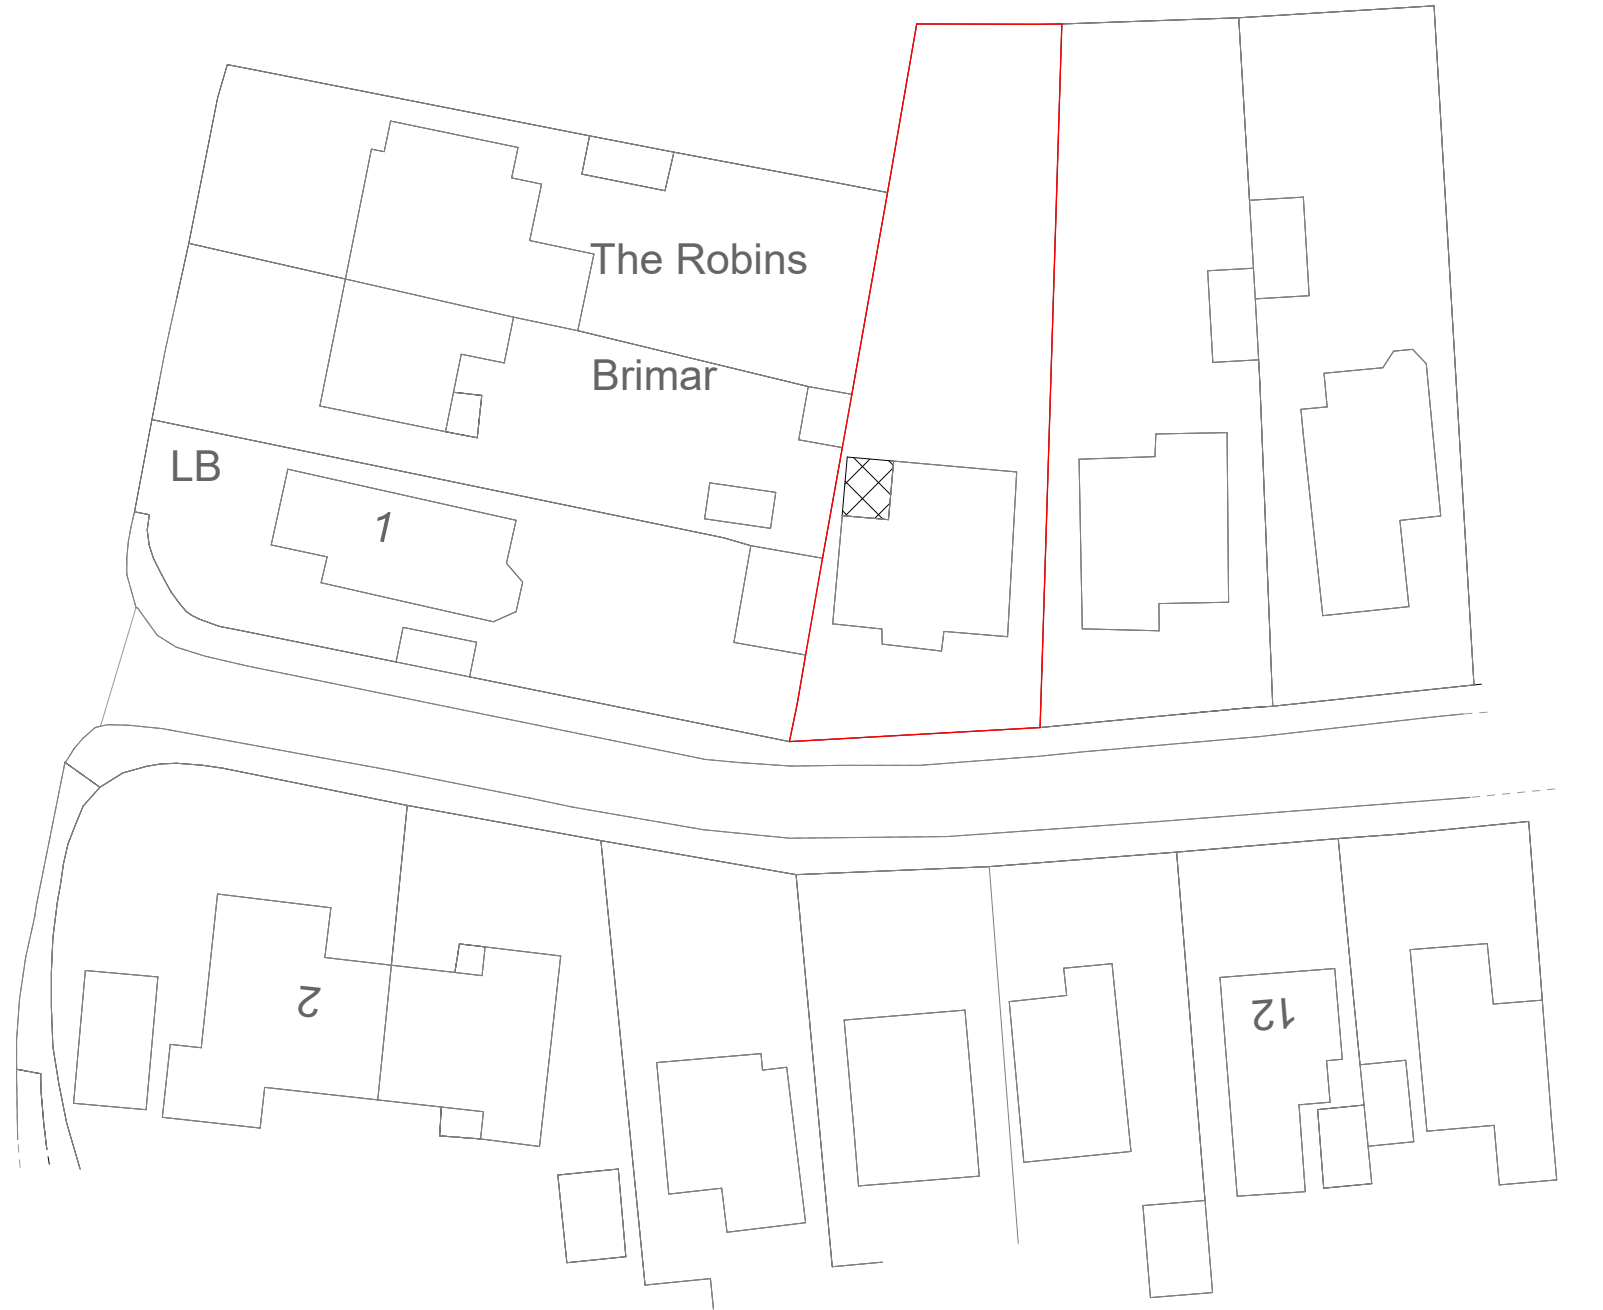

Hatched Area Denotes
Proposed Additional Footprint

2 **Block Plan**
1 : 500

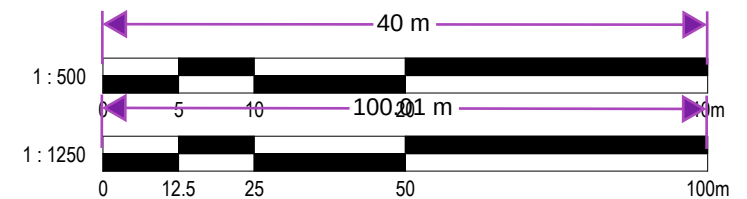

1. All dimensions are in millimeters unless noted otherwise.
2. All dimensions and levels are approximate and are to be checked and verified onsite prior to commencement of construction and fabrication
3. Contractor to assume design responsibility under CDM2015.
4. Note, all structural information noted should be checked against detailed structural engineers information /calculation sheets

No.	Description	Date

PROJECT 3 Coutts Avenue	CLIENT Mr S Clayden		
	Date 04/06/2025	Scale (@ A3)	As indicated
SHEET Location and Block Plan	Drawn by -	DRWAING NUMBER CA-001	REV P01