


WINDSOR ROAD

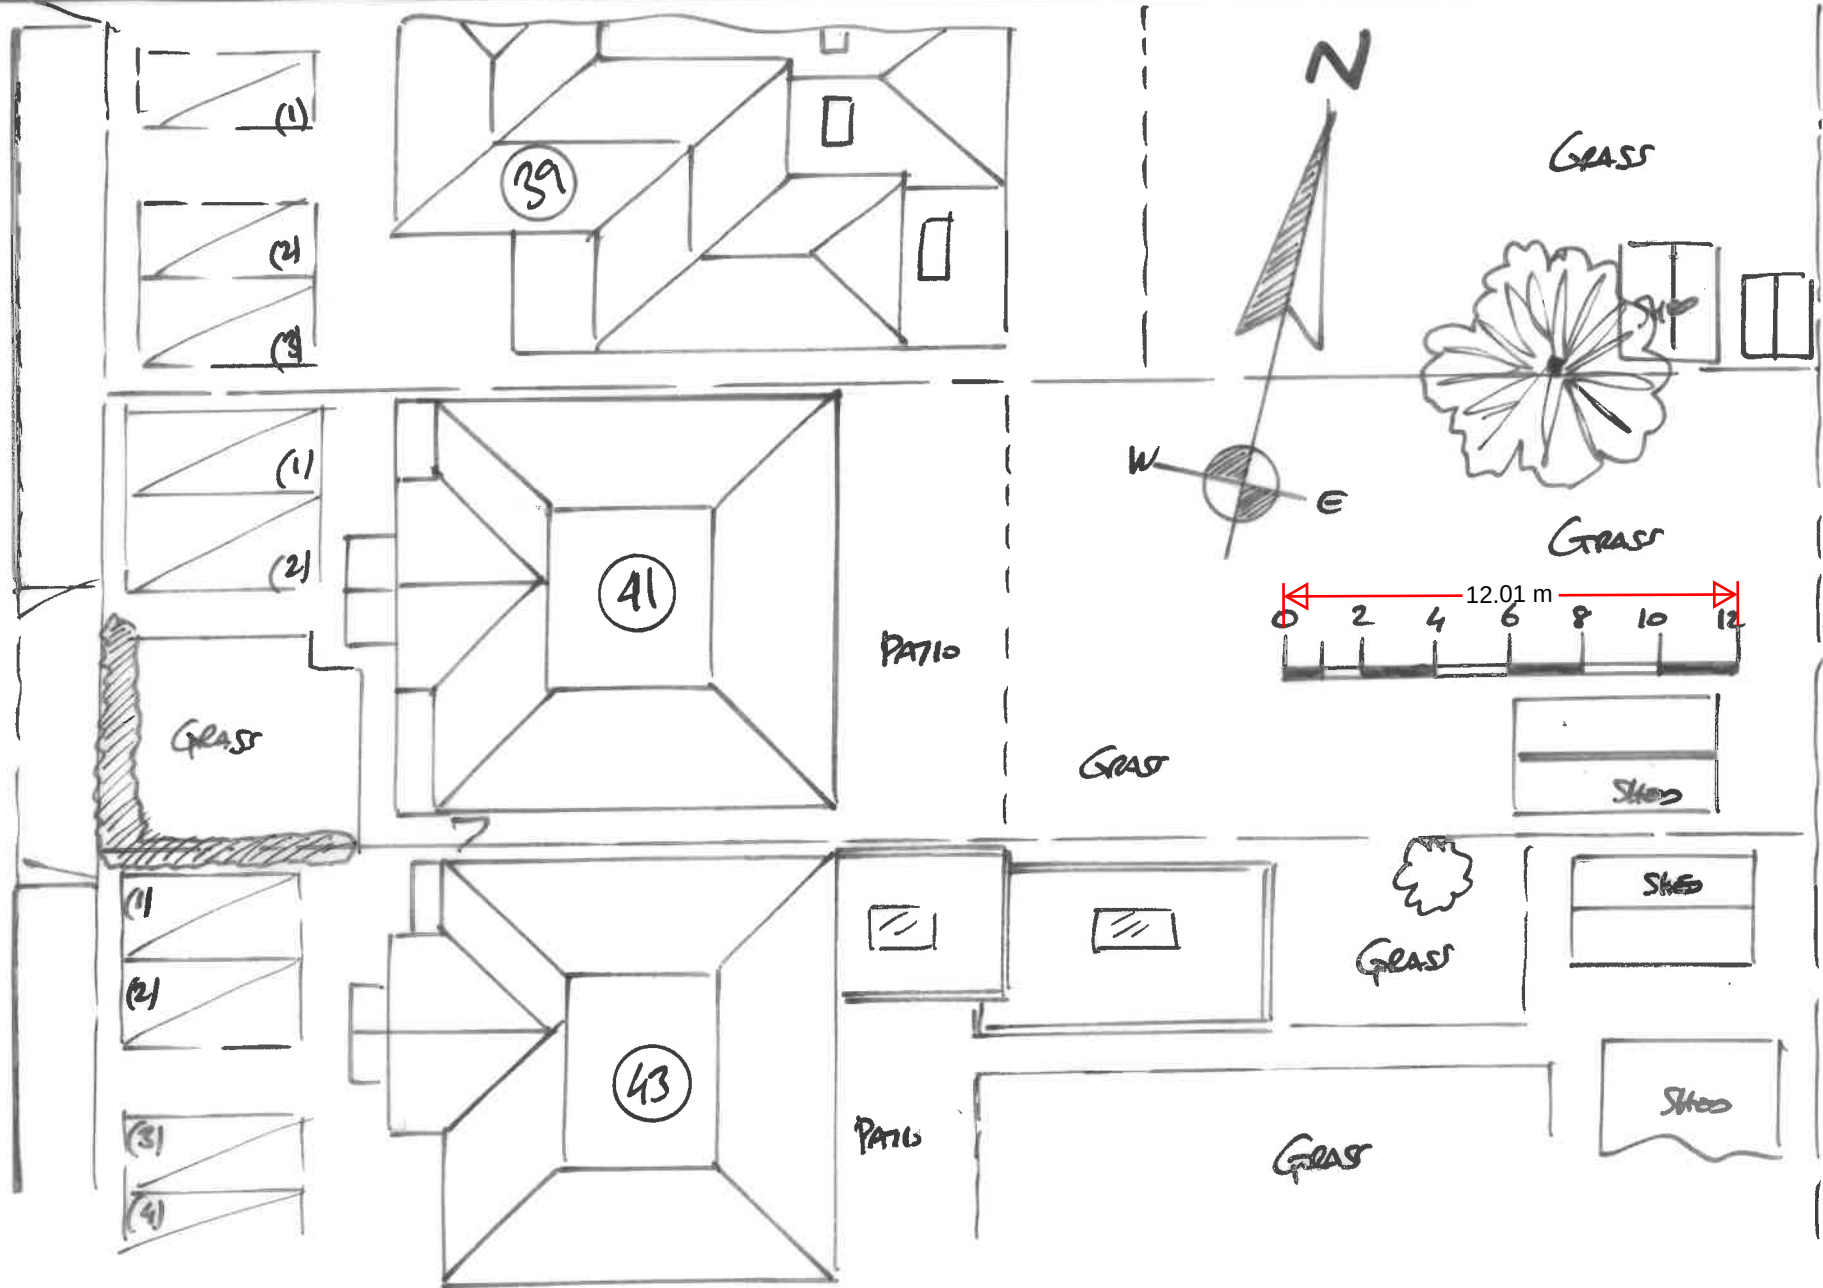

PROJECT	TITLE	DATE	SCALE	DRAWING	REV
41 WINDSOR ROAD	PROPOSED BLOCK PLAN	MAY / 2025	1:200 E A4	DKM / 8524 / 03	03