

MATERIALS EXAMPLE:


KEYMERER NATURAL
CLAY PEG ROOF TILES
(SHIRE – HERITAGE)



EXAMPLE OF ETCHED GLASS
PATTERN



EXAMPLE OF CAST IRON
VENTILATION GRILLE

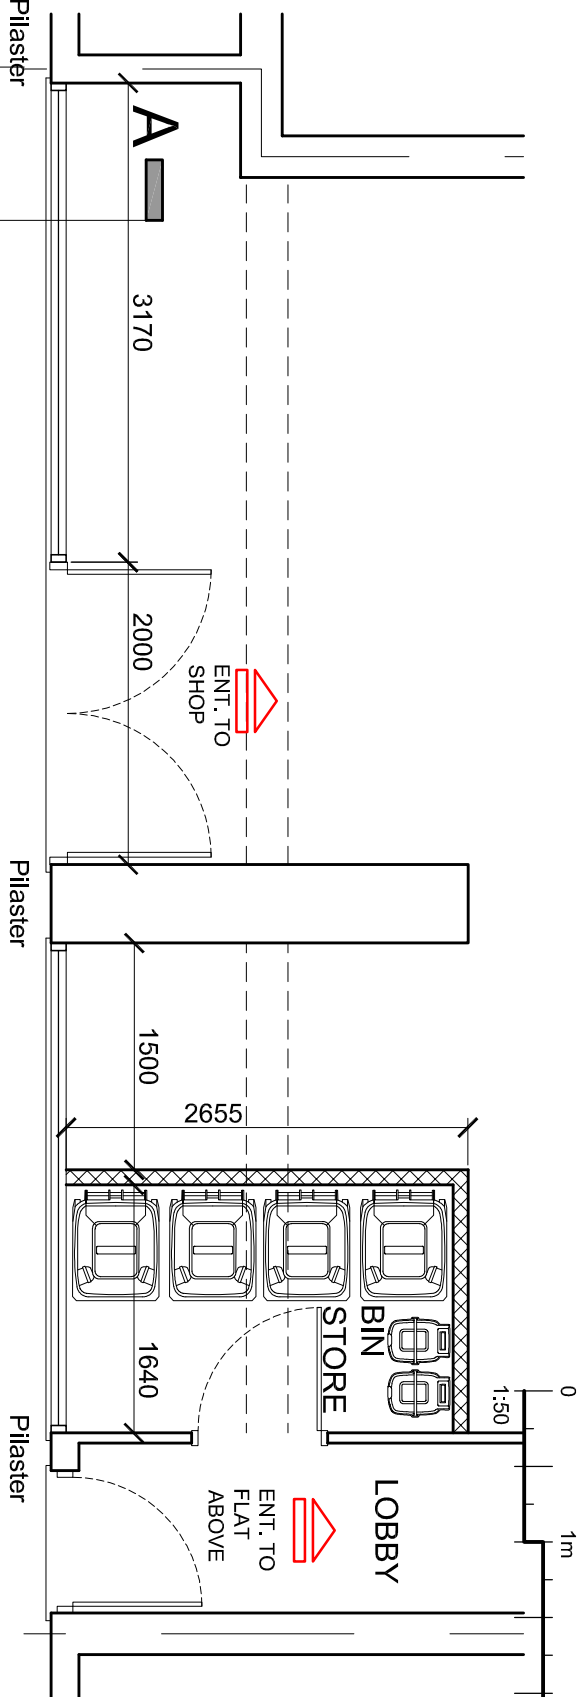

NEW ROOF TILES
TO BE KEYMERER
NATURAL CLAY PEG
ROOF TILES (SHIRE
– HERITAGE)

TO MATCH EXISTING

GUTTER - BLACK
ROUND GUTTER
AND WHITE SOFFIT
AND FASCIA

NEW SLIM LINE
TIMBER BOX SASH
WINDOWS TO
MATCH EXISTING

SIGNAGE ON A
PAINTED FASCIA
BOARD TO MATCH
THE RED COLOUR
OF THE SHOP
FRONT TO MATCH
ADJACENT
PROPERTY

GLAZED SHOP
FRONT IN RED
PAINTED TIMBER
FRAME TO MATCH
ADJACENT
PROPERTY

TIMBER STALL RISER
INSTALLED SIMILAR
TO EXISTING

NEW ENTRANCE DOOR
TO MATCH ADJACENT
PROPERTY

NEW ETCHED
GLASS

NEW CAST IRON
VENTILATION
GRILLE

EXISTING ENTRANCE DOOR
TO BE PAINTED IN RED TO
MATCH ADJACENT PROPERTY

SASH WINDOWS WITH
STONE WINDOW SUB SILL
TO MATCH EXISTING

NEW RENDER WORK TO
MATCH EXISTING

NEW TIMBER SHOP FRONT
TO MATCH EXISTING. NEW
SHOP FRONT INSTALLED
TO DETAILS WITH
PLANTED NEW PILASTER
COLUMNS AND CORNICE
AND FASCIA PANELS
INSTALLED MATCHING
EXISTING AND NEARBY
SHOPS AND DETAILS AS
PER SHOP FRONT DESIGN
GUIDE.

project : 4-5 Milton Roadd
Gravesend

drawing title : Proposed Shop Front Plan and Elevation

DAP
Design And Plan
CONSULTANTS
s.nagpal@dapconsultants.co.uk
www.dapconsultants.co.uk
93 Colmandene Crescent,
Orpington, Kent BR5 2RA
020 3004 9238
07931 931 035

drawn: MV	chkd: SS	date: 07.08.2024
status: Conditions		
scale: 1:50@A3		
proj no: 2531	drg no: 03	rev no: