
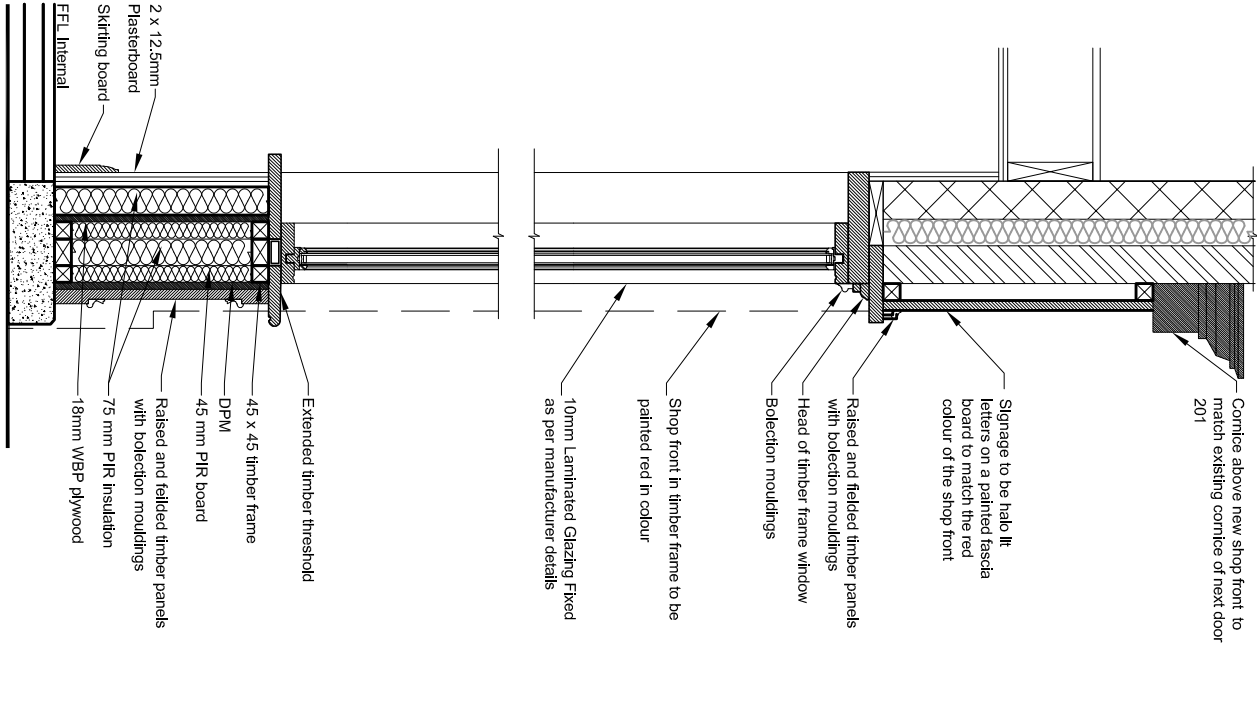


The Contractor is to check all dimensions on site and report any discrepancies to the Contract Administrator. This drawing is to be read in conjunction with all other standard documentation.

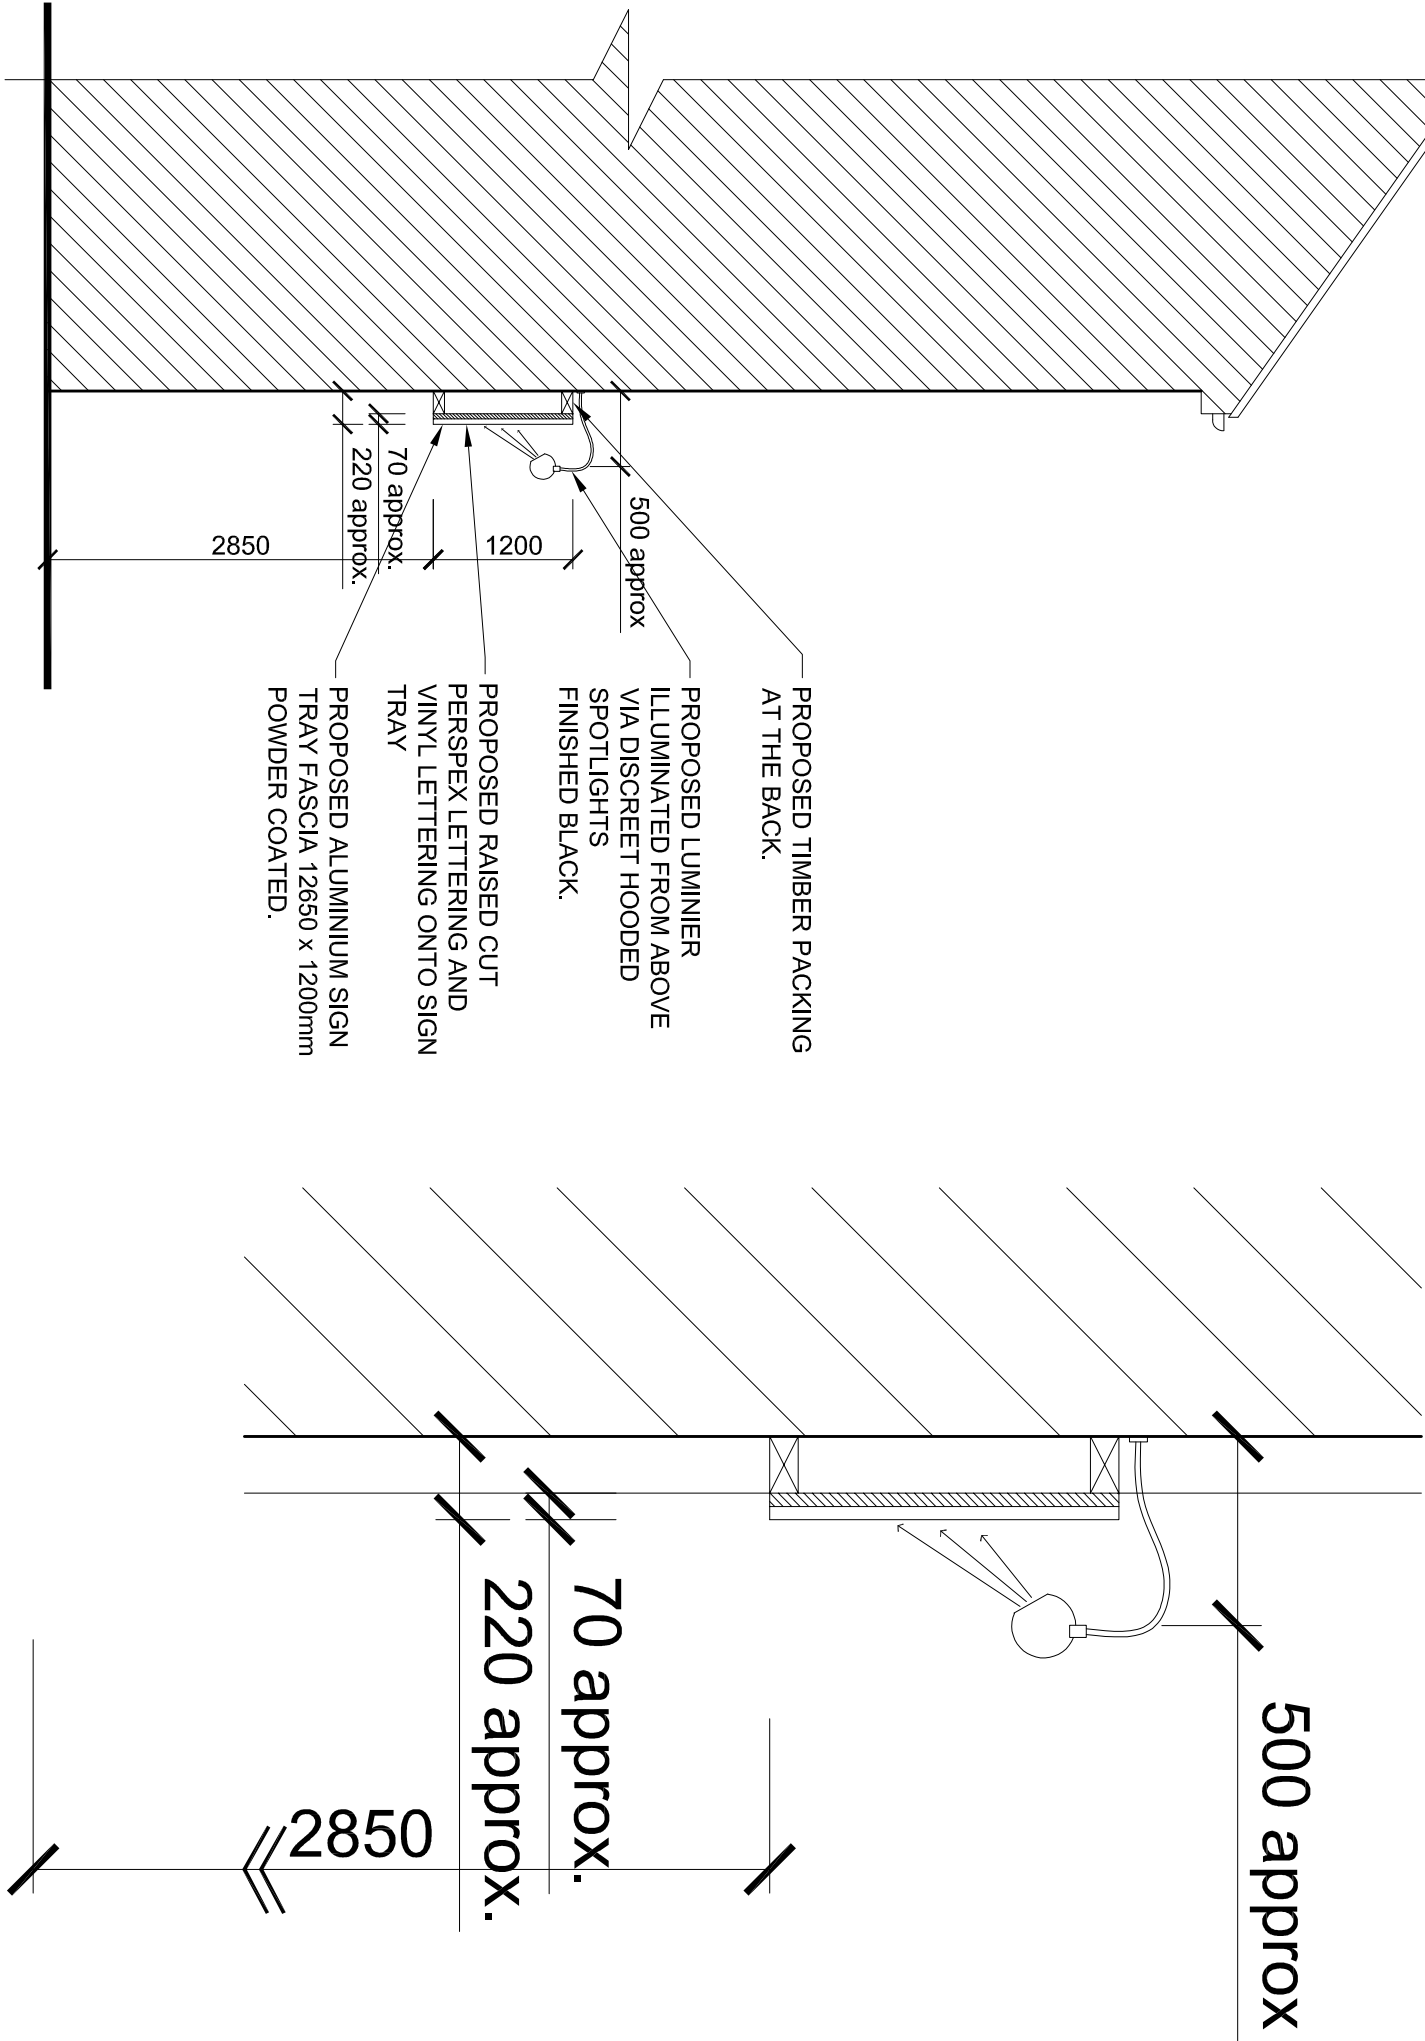

PROPOSED SECTION
AT SCALE 1:20

93 Colmandene Crescent,
Orpington, Kent BR5 2RA
020 3004 9238
07931 931 035
s.nappai@dapconsultants.co.uk
www.dapconsultants.co.uk

project : 4-5 Milton Roadd
Gravesend

drawing title :

Proposed Section and Lighting Details

drawn: MV	chkd : SS	date:07.08.2024	
status: Conditions		scale: 1:20@A3	
proj no : 2531	drg no: 07	rev no:	