
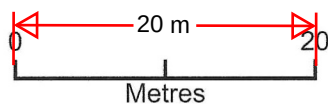


Otarawairere, Henley Street, Luddesdown, Kent DA13 0BX

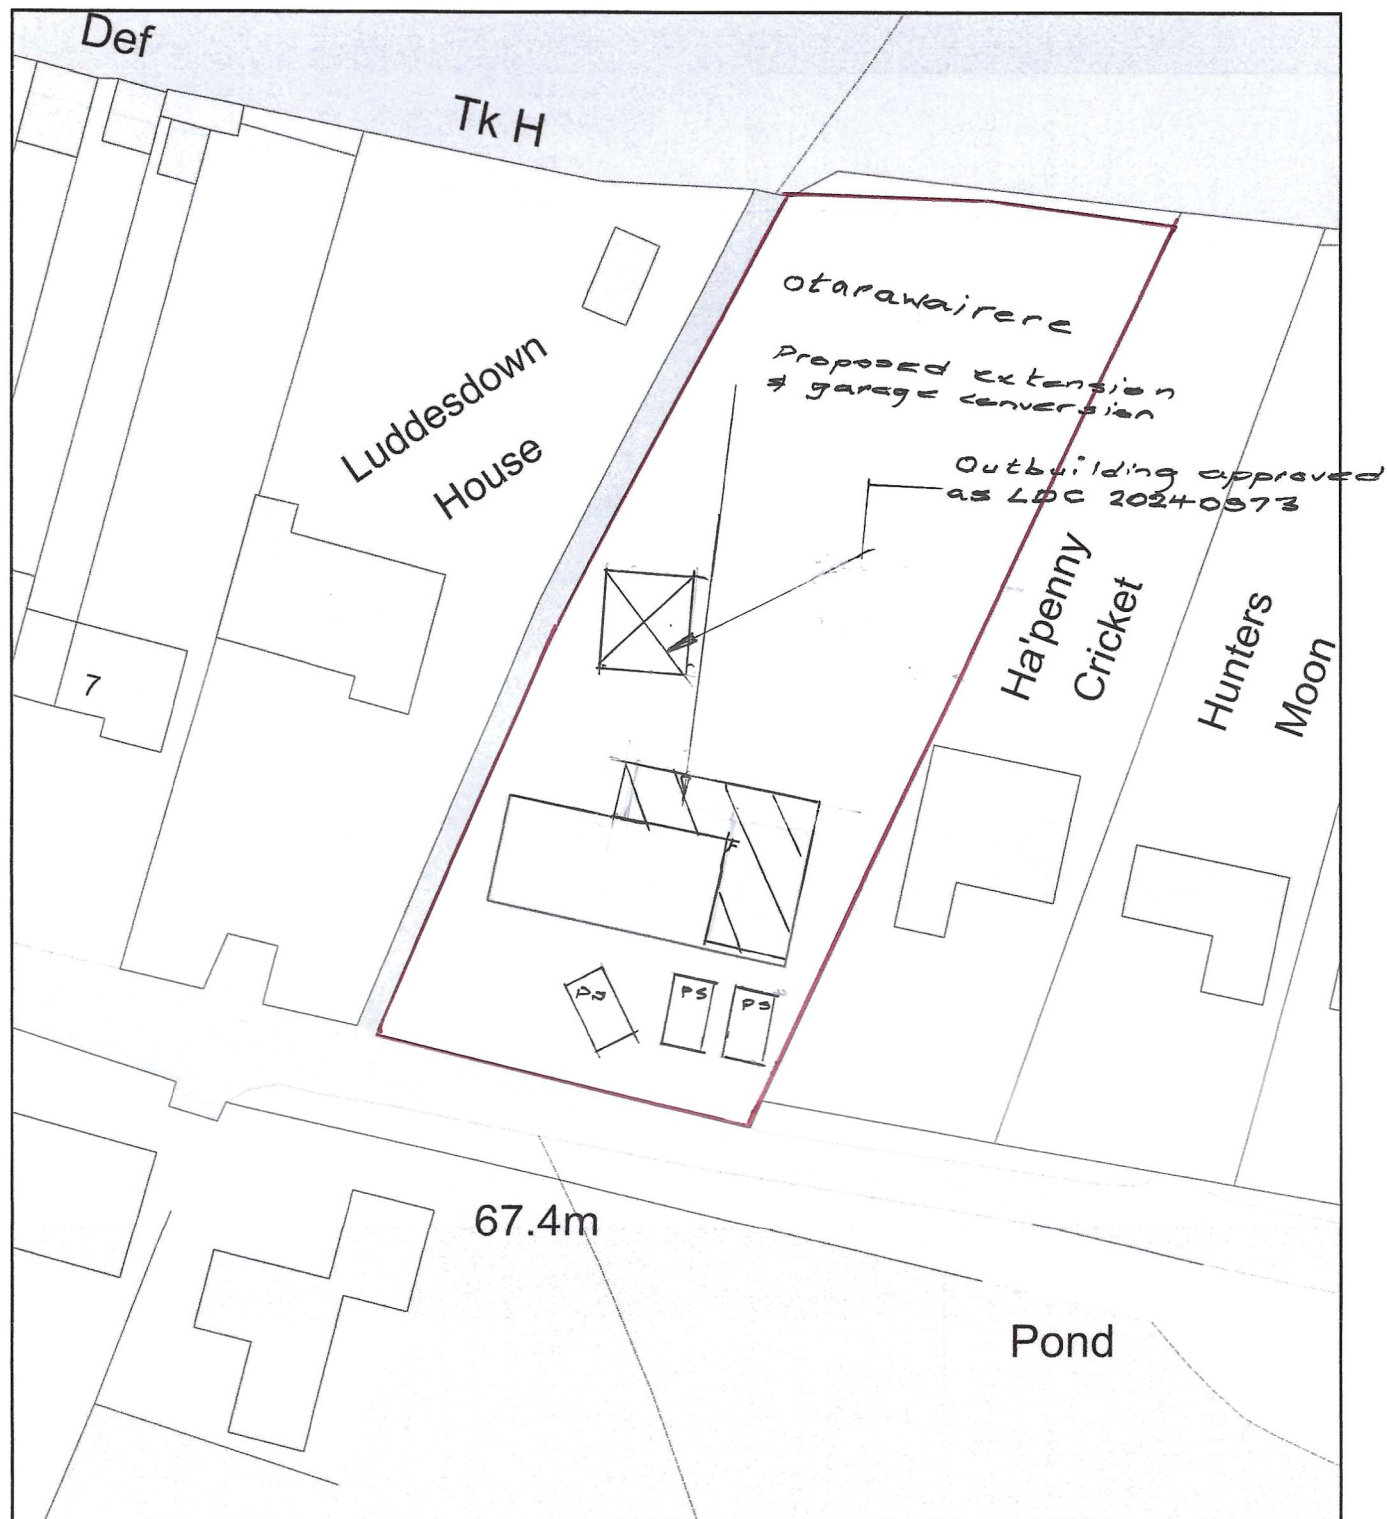

Plan Produced for: Mike Course


Date Produced: 01 Oct 2024

Plan Reference Number: TQRQM24275095329655

Scale: 1:500 @ A4

HS/1

* Eng NY replaced with 'y'

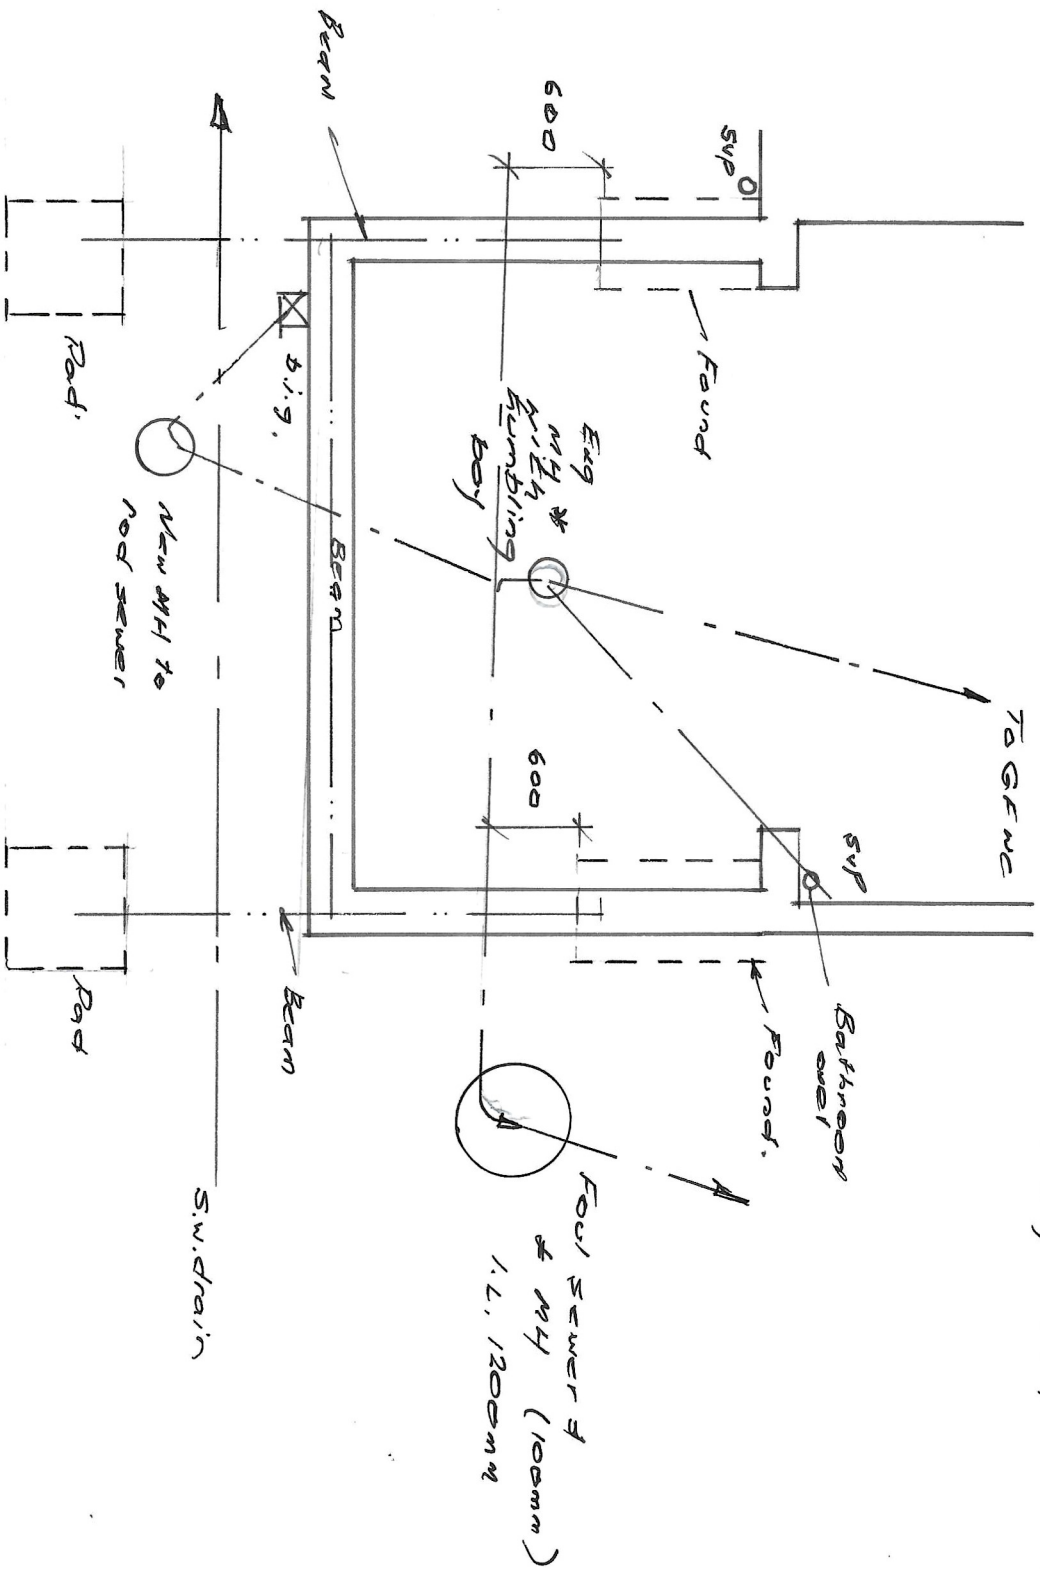

6 Widgeon Rd 1:50

Prop. founds & drawings