

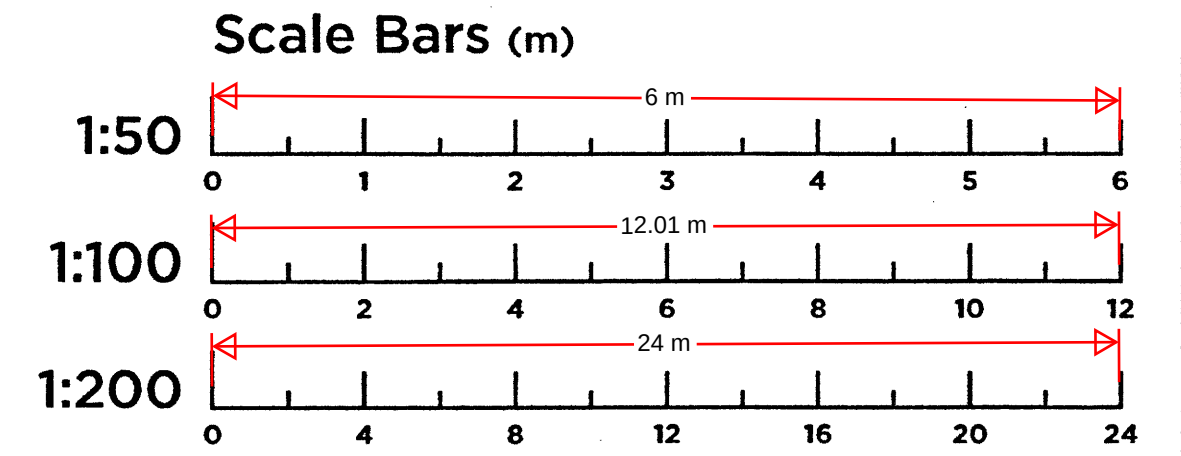
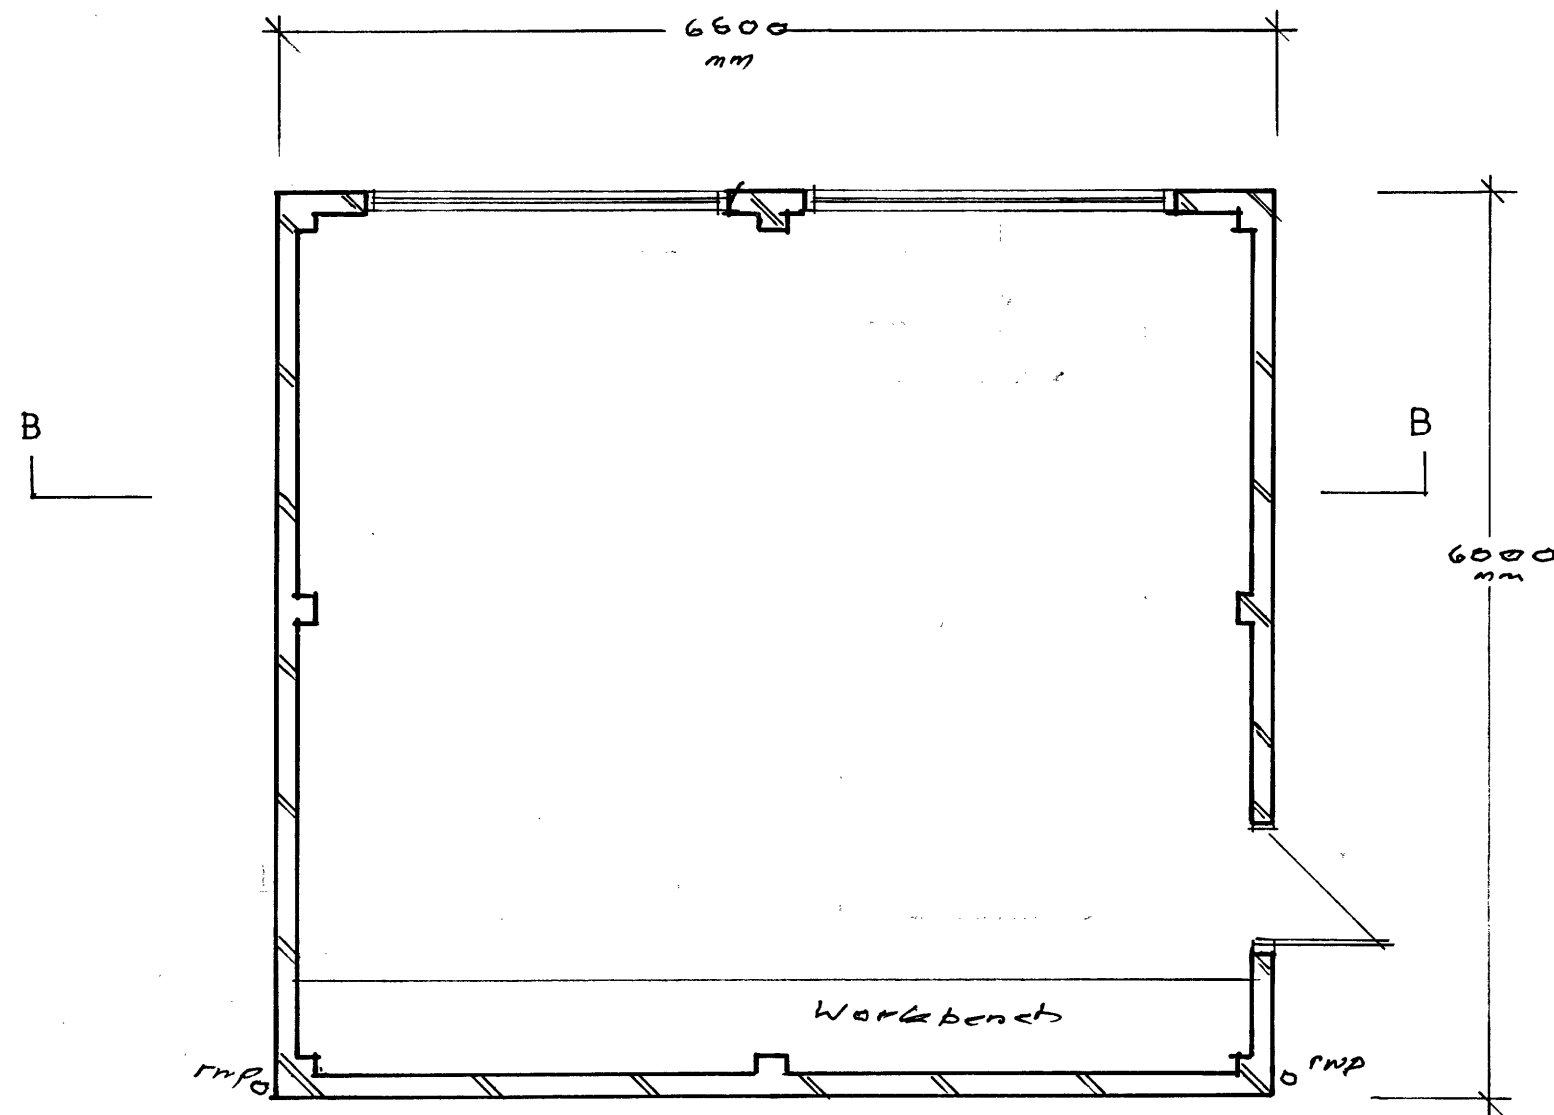
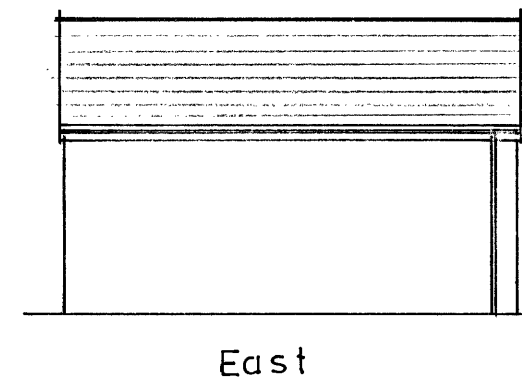
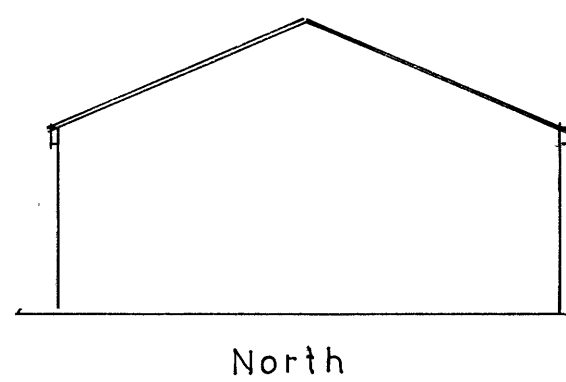


Garden building 1:50

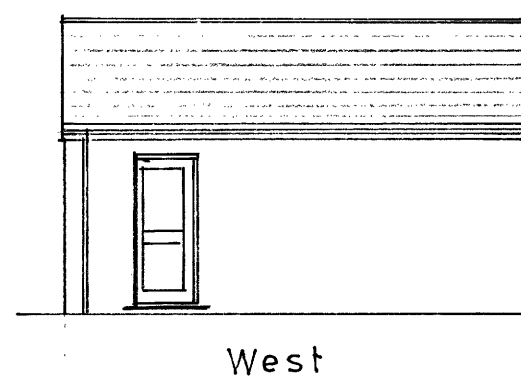

Elevations 1:100

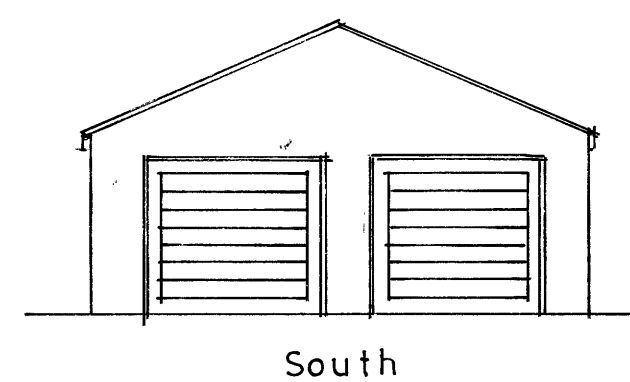

Tiles to match bungalow

Render to match

PLAN & SURVEY LTD BUILDING SURVEYORS

25 Alton Close, Bexley, Kent. DA5 3QJ

Mike Course

Email: planandsurvey@btinternet.com Mobile: 07767 881 391

Client

Mr P. Davison

Job Title

'Otarawairere', Henley Street,
Luddesdown, Kent.

Drawing Title

Detached garden building

Scale 1:50 1:100 1:200 H3/5